





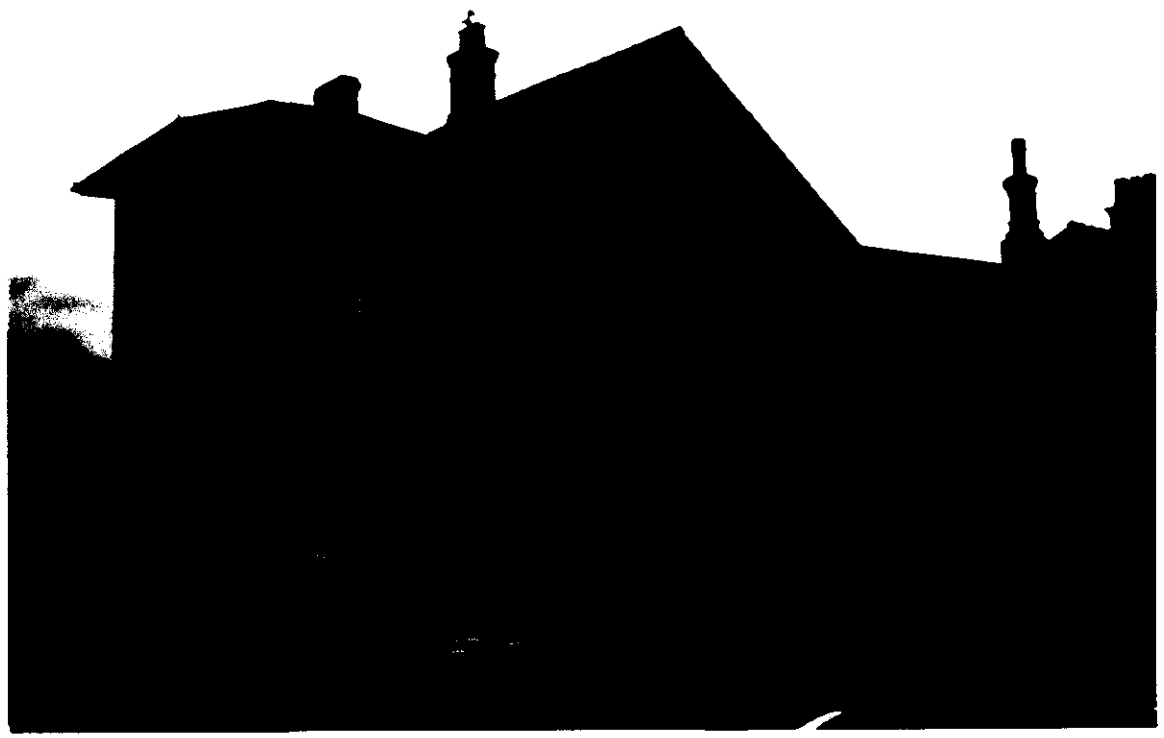

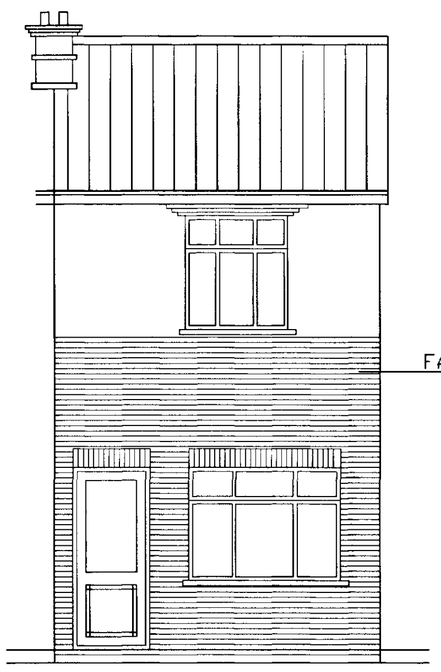


EXISTING FRONT ELEVATION




PROPOSED FRONT ELEVATION

DAVID BROKER DESIGN SERVICES
COMPUTER AIDED DESIGN
CONCEPT 2000
ARCHITECTURE


CLIENT
S T SMALLEY
34 BRIDGE ROAD SUTTON BRIDGE

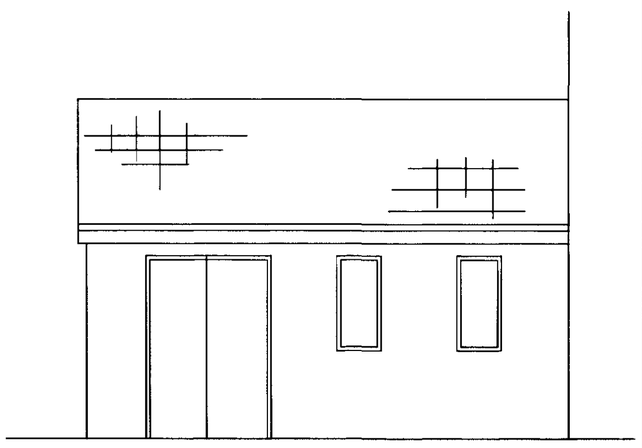


EXISTING SIDE ELEVATION

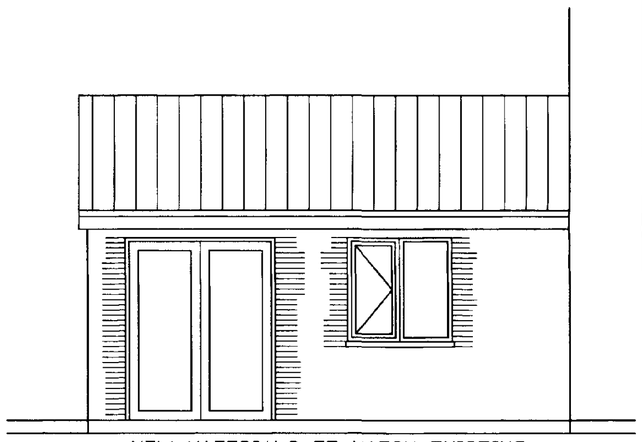

NEW MATERIALS TO MATCH EXISTING
PROPOSED SIDE ELEVATION

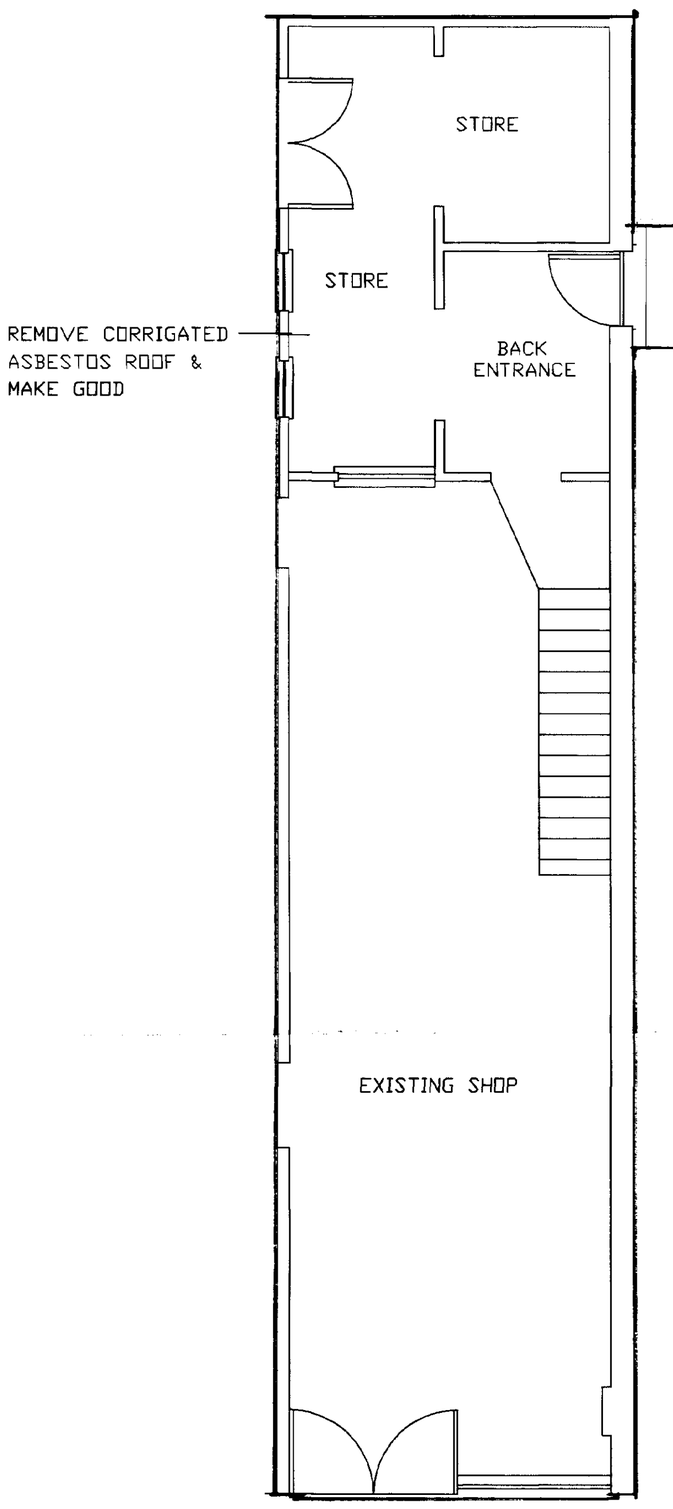

EXISTING FLOOR PLAN

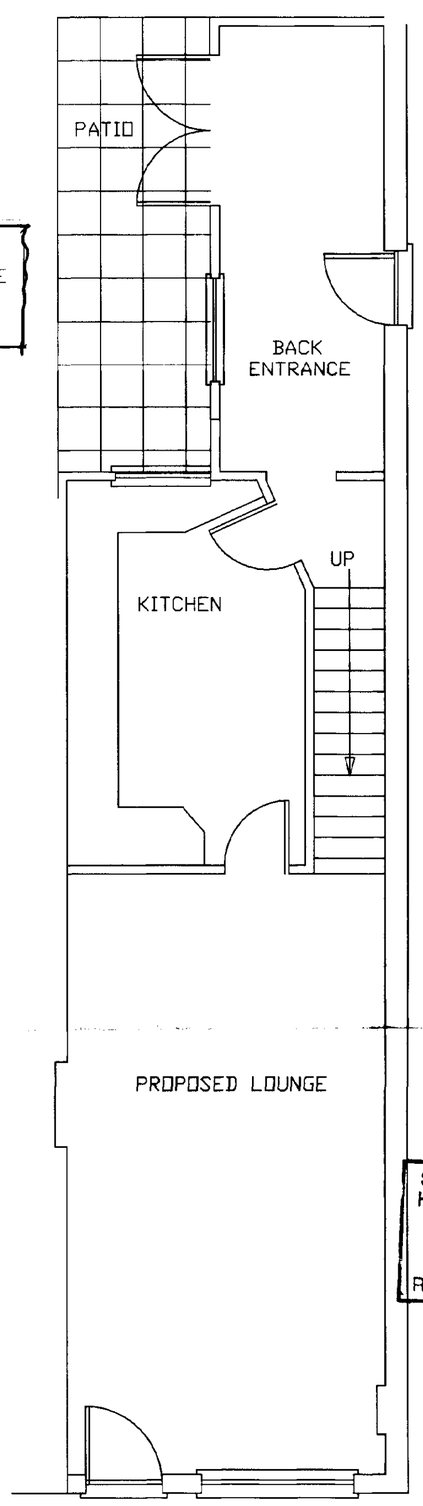

PROPOSED FLOOR PLAN

LOCATION PLAN 1-2500
REPRODUCED FROM THE ORDNANCE SURVEY MAP BY DAVID BROKER DESIGN SERVICES WITH THE SANCTION OF THE DIRECTOR GENERAL, ORDNANCE SURVEY,FOR BUSINESS USE. LICENCE No AR 375659.

HEALTH AND SAFETY C.D.M REGULATIONS 1995
THE CLIENT/DEVELOPER AND BUILDING CONTRACTOR/SUB CONTRACTOR ARE ADVISED TO AQUAINT THEMSELVES WITH THE IMPLICATIONS AND REQUIREMENTS OF THIS BUILDING PROJECT

SOUTH HOLLAND DC
HOUSING & PLANNING
16 JUN 2000
Ref: 0768/00

DETERMINED
PLAN

DRAWING/FILE No 580STS1
PROJECT PROPOSED CHANGE OF USE FROM SHOP USE TO RESIDENTIAL USE
SCALE 1=50 1=100
DATE 04/05/2000
DRAWN M.D.BROKER
Issued
Revisions

ARCHITECTURAL TECHNICIANS
DANBROOKE HOUSE STATION ROAD
WISBECH ST MARY
WISBECH CAMBS.PE13 4RW
Telephone 01945410421 Facsimile 01945410400

DO NOT SCALE ALL DIMENSIONS TO BE VERIFIED ON SITE THIS DRAWING AND DESIGN REMAINS THE COPYRIGHT OF DAVID BROKER AND MAY NOT BE REPRODUCED WITHOUT PERMISSION.

File: C:\WORK\580STS1.dwg Plotted: 2000-06-13 15:16:59