



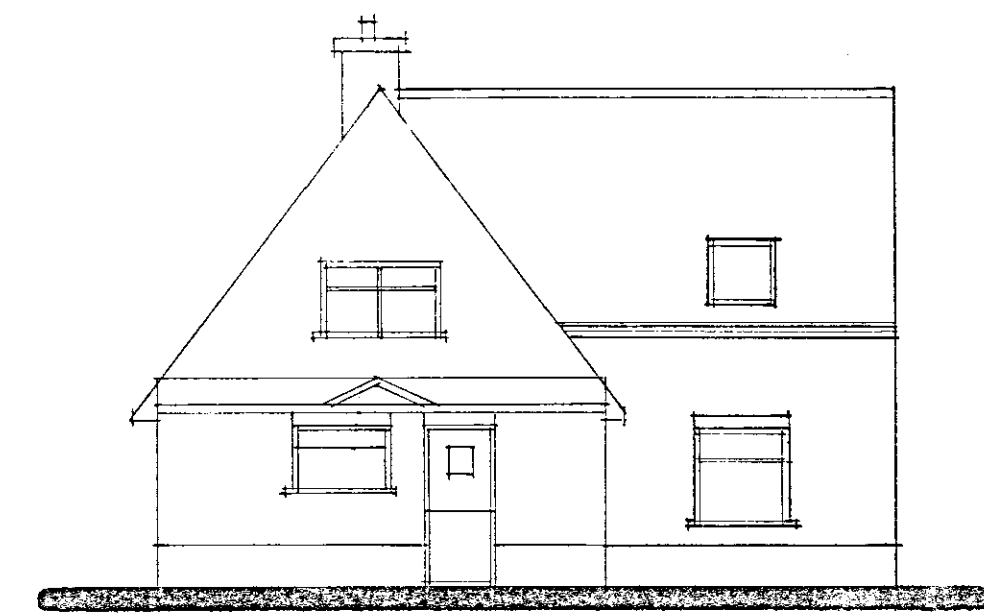


SIDE




FRONT

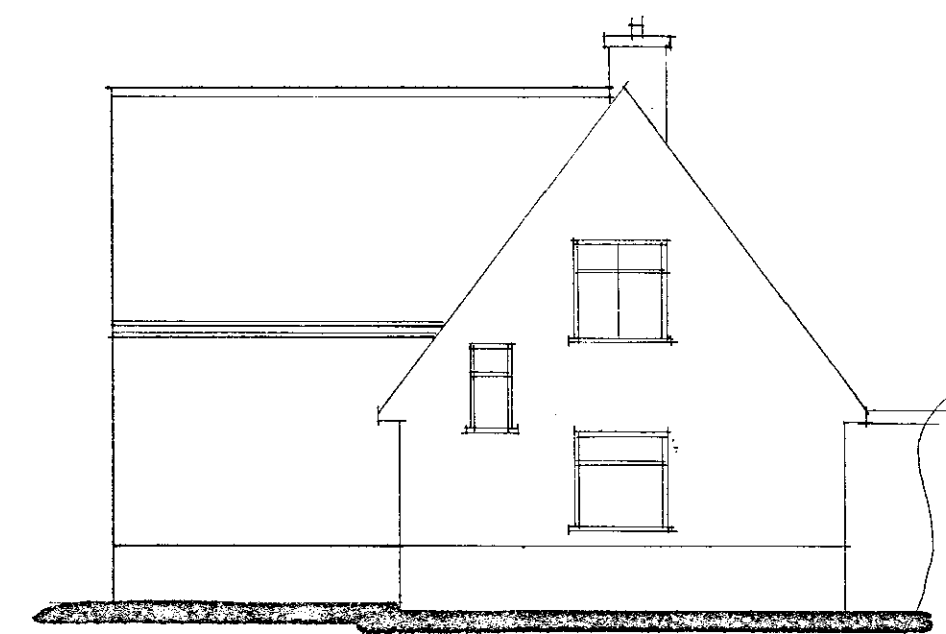


SIDE

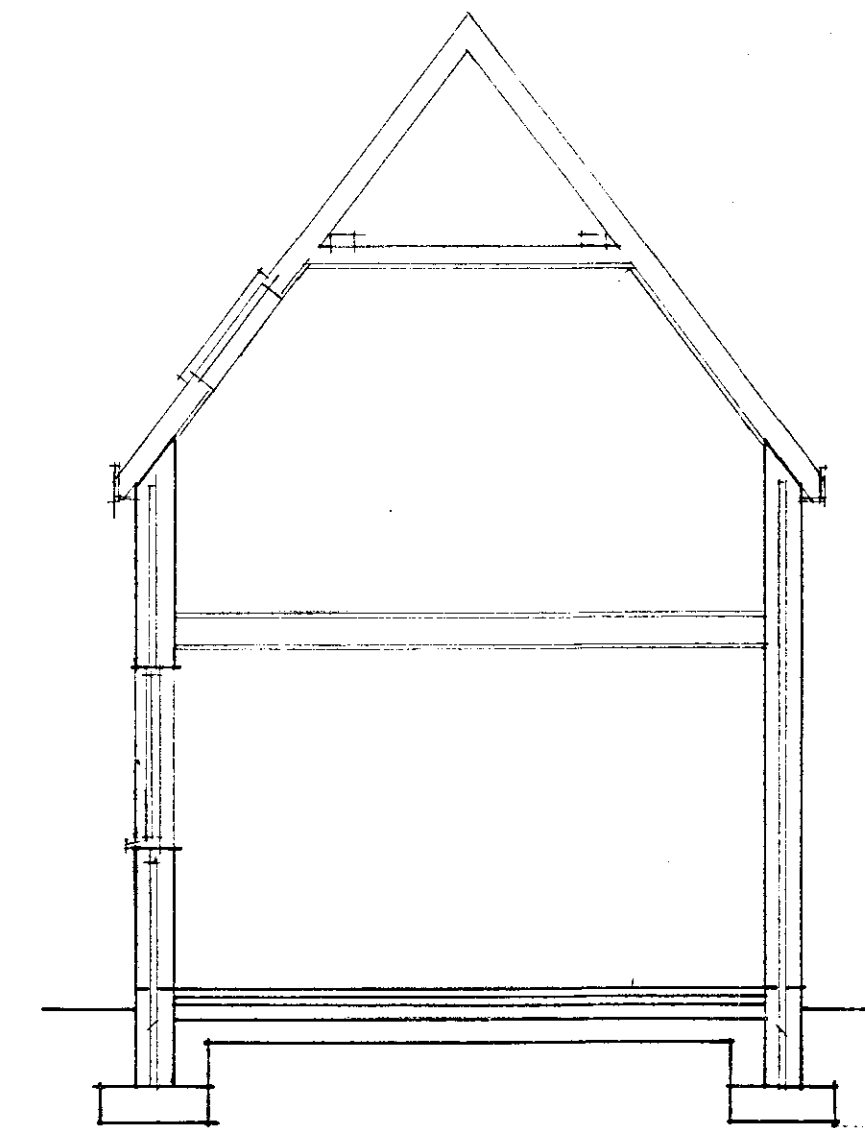

SECTION

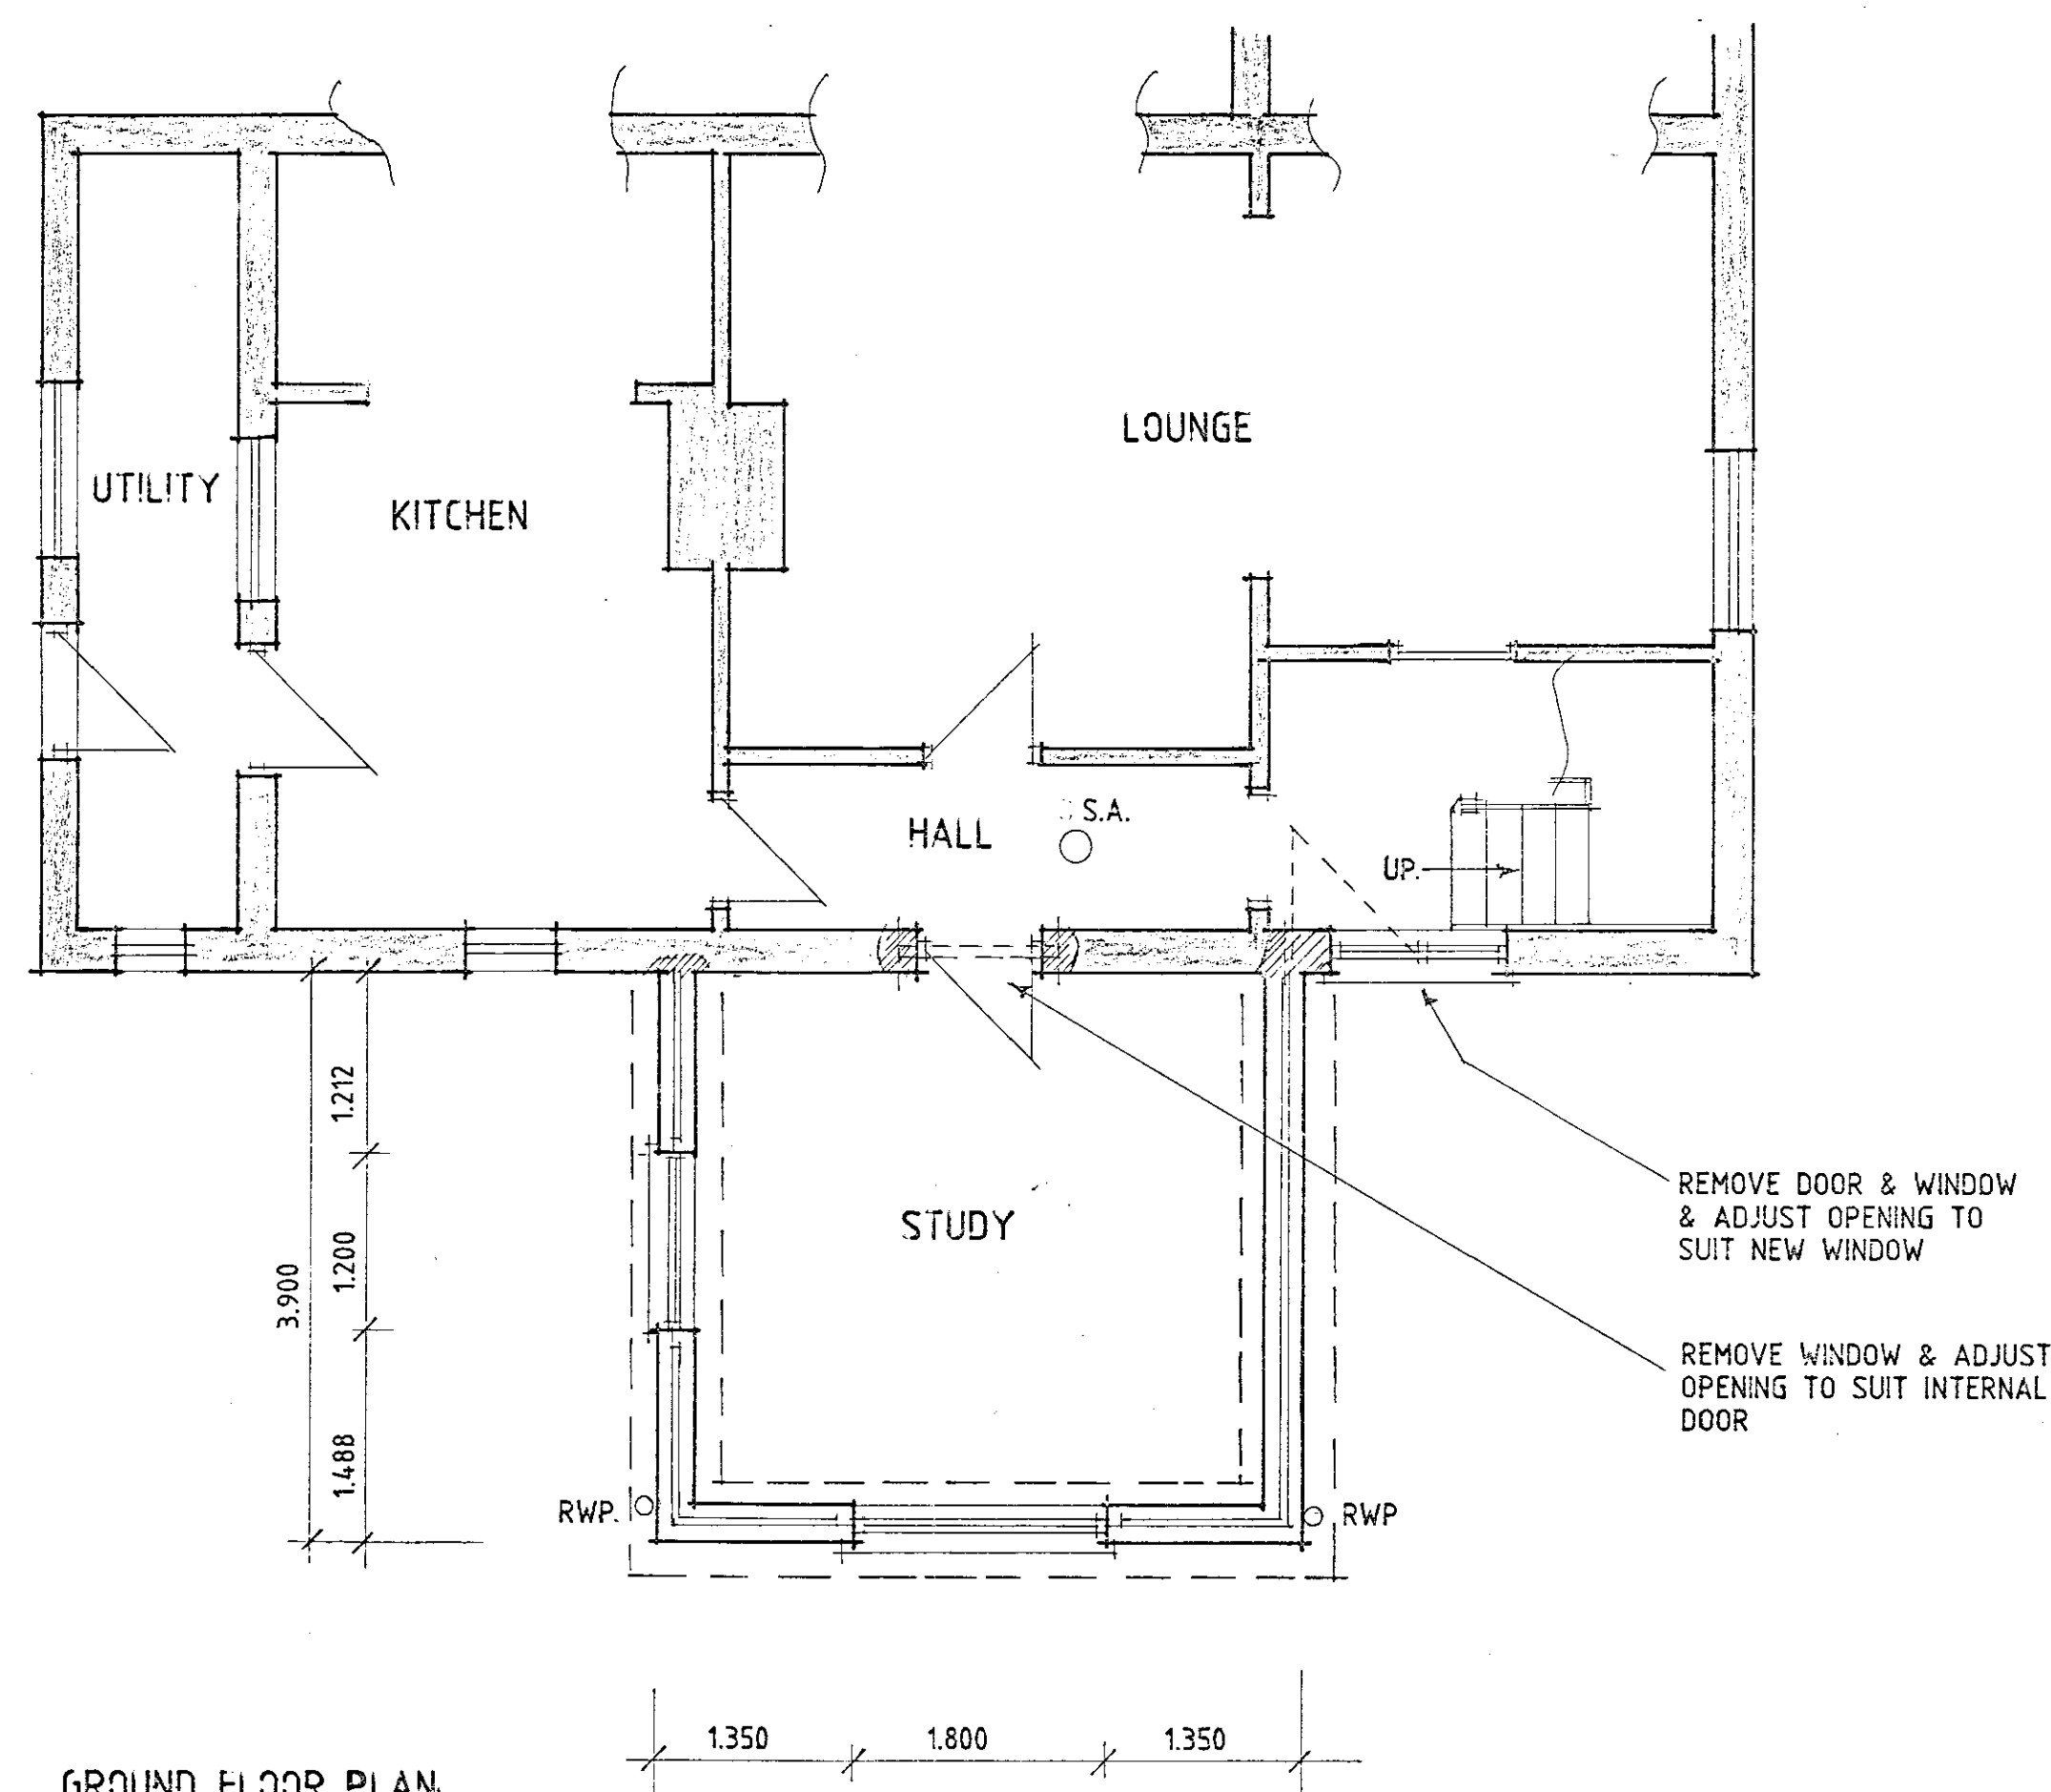

GROUND FLOOR PLAN

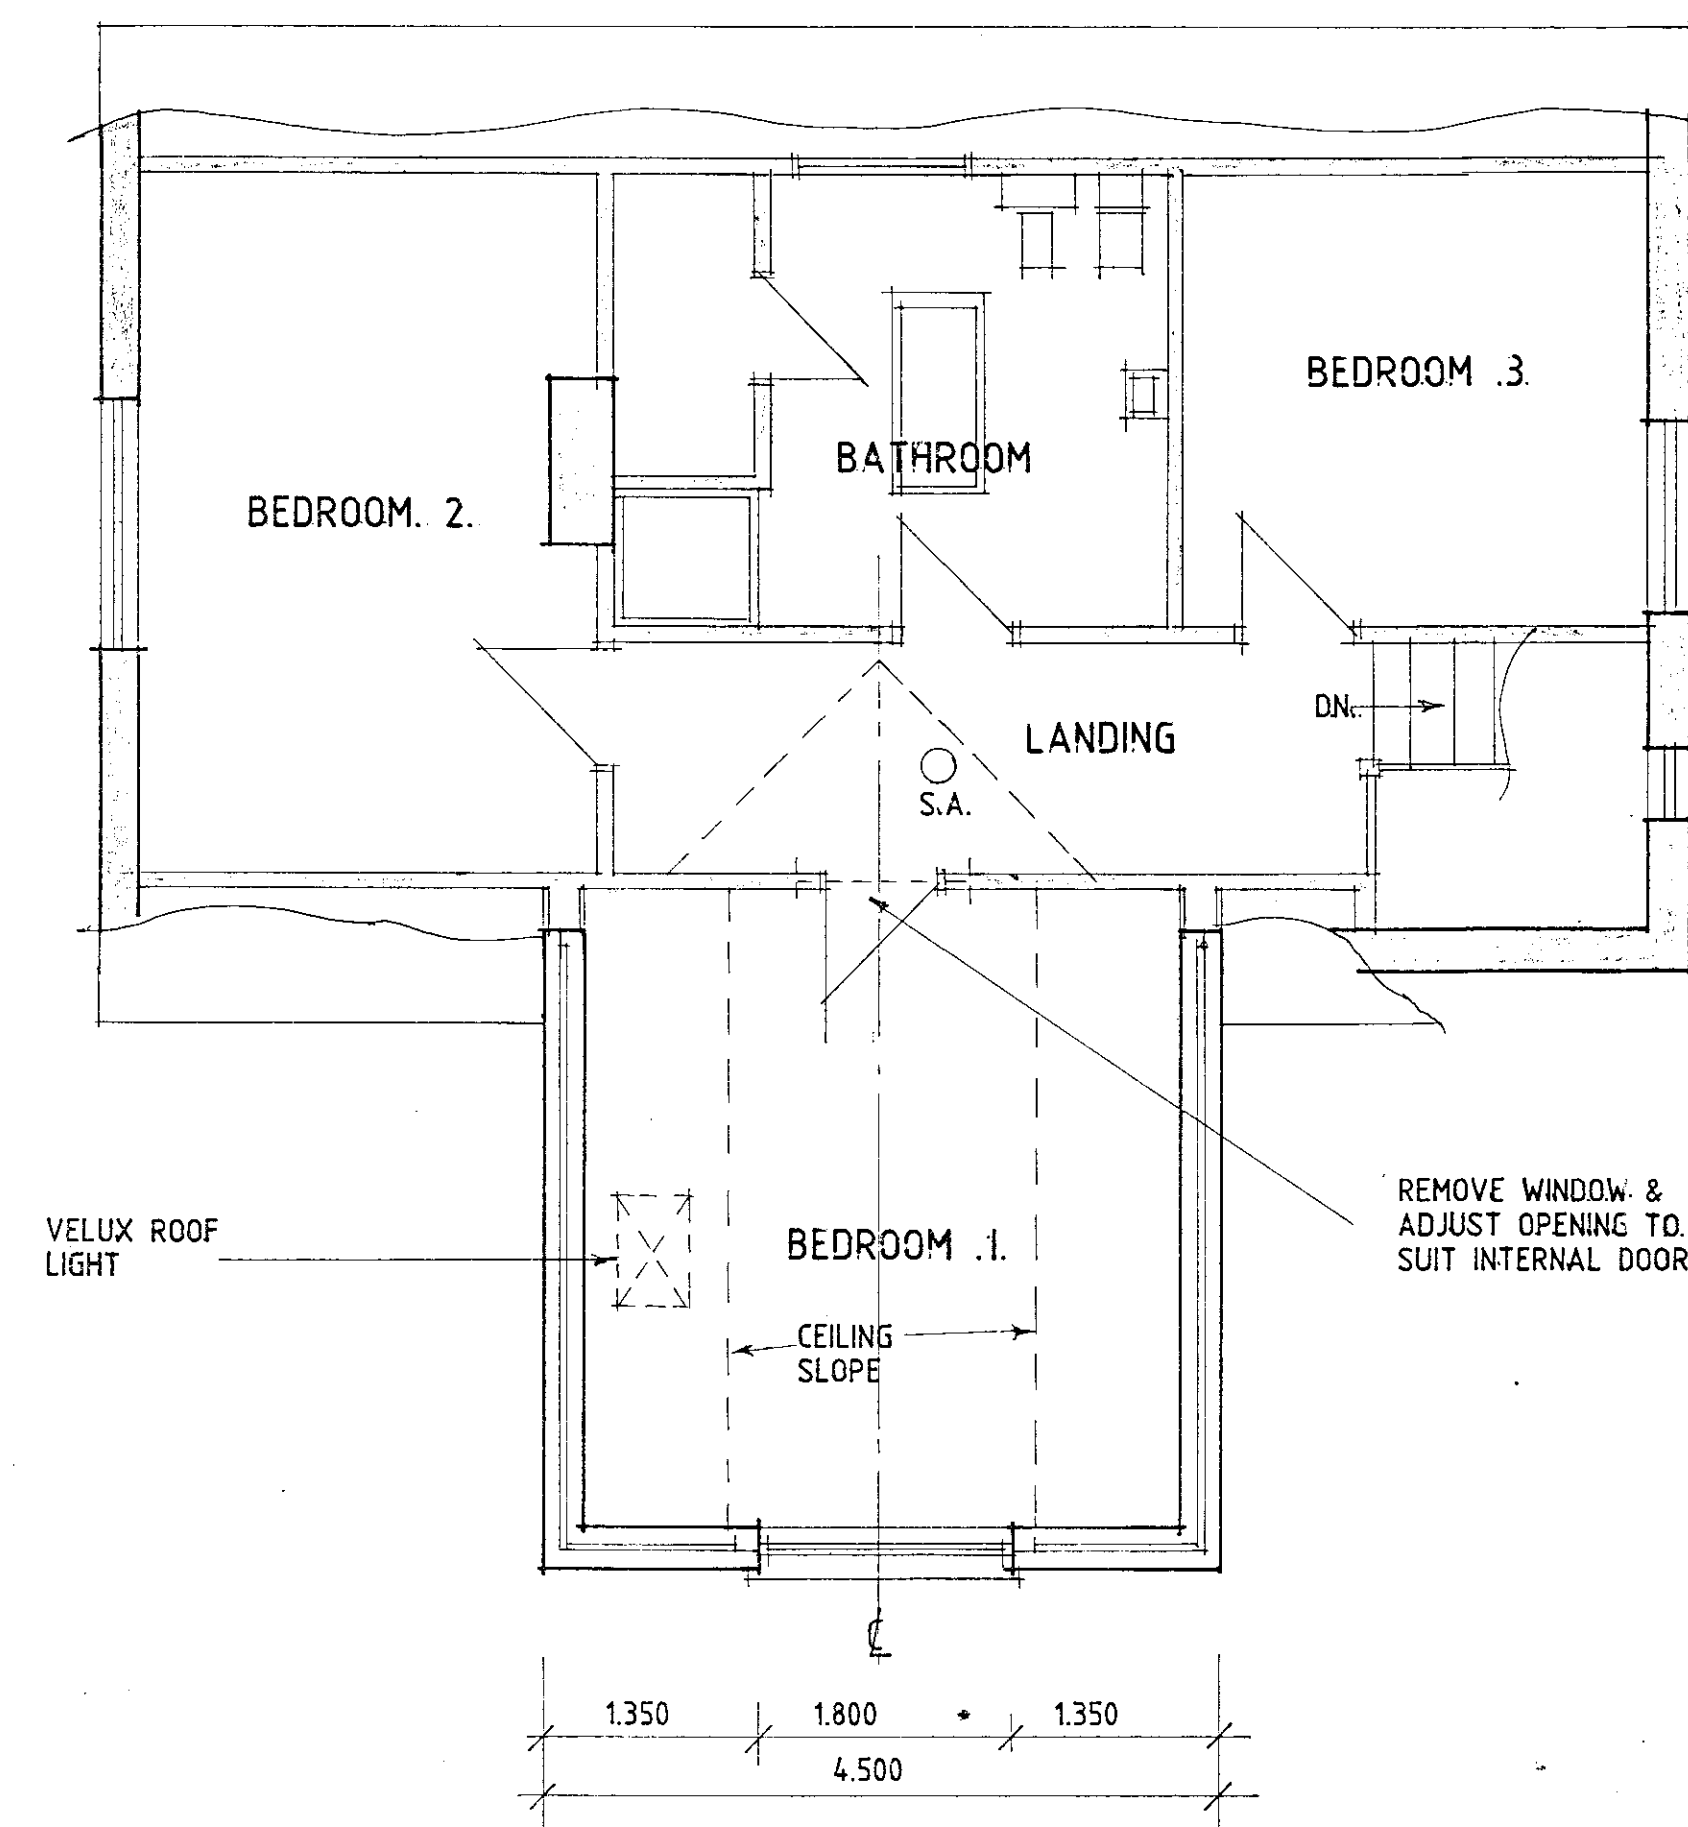

FIRST FLOOR PLAN

SHDC
Planning & Development
10 JUN 2004
Ref: 0769164

A - DETAILS ADDED - 26.5.04

Status
DESIGN
CONSULTANTS IN ARCHITECTURE & PLANNING

PROPOSED EXTENSION AT
GIBB FARM, PETERS POINT,
SUTTON BRIDGE FOR

MRS. M.R. CONSTABLE.

1:50 1:100 SD03-095/1
OCT-03 B.GILHAM.

