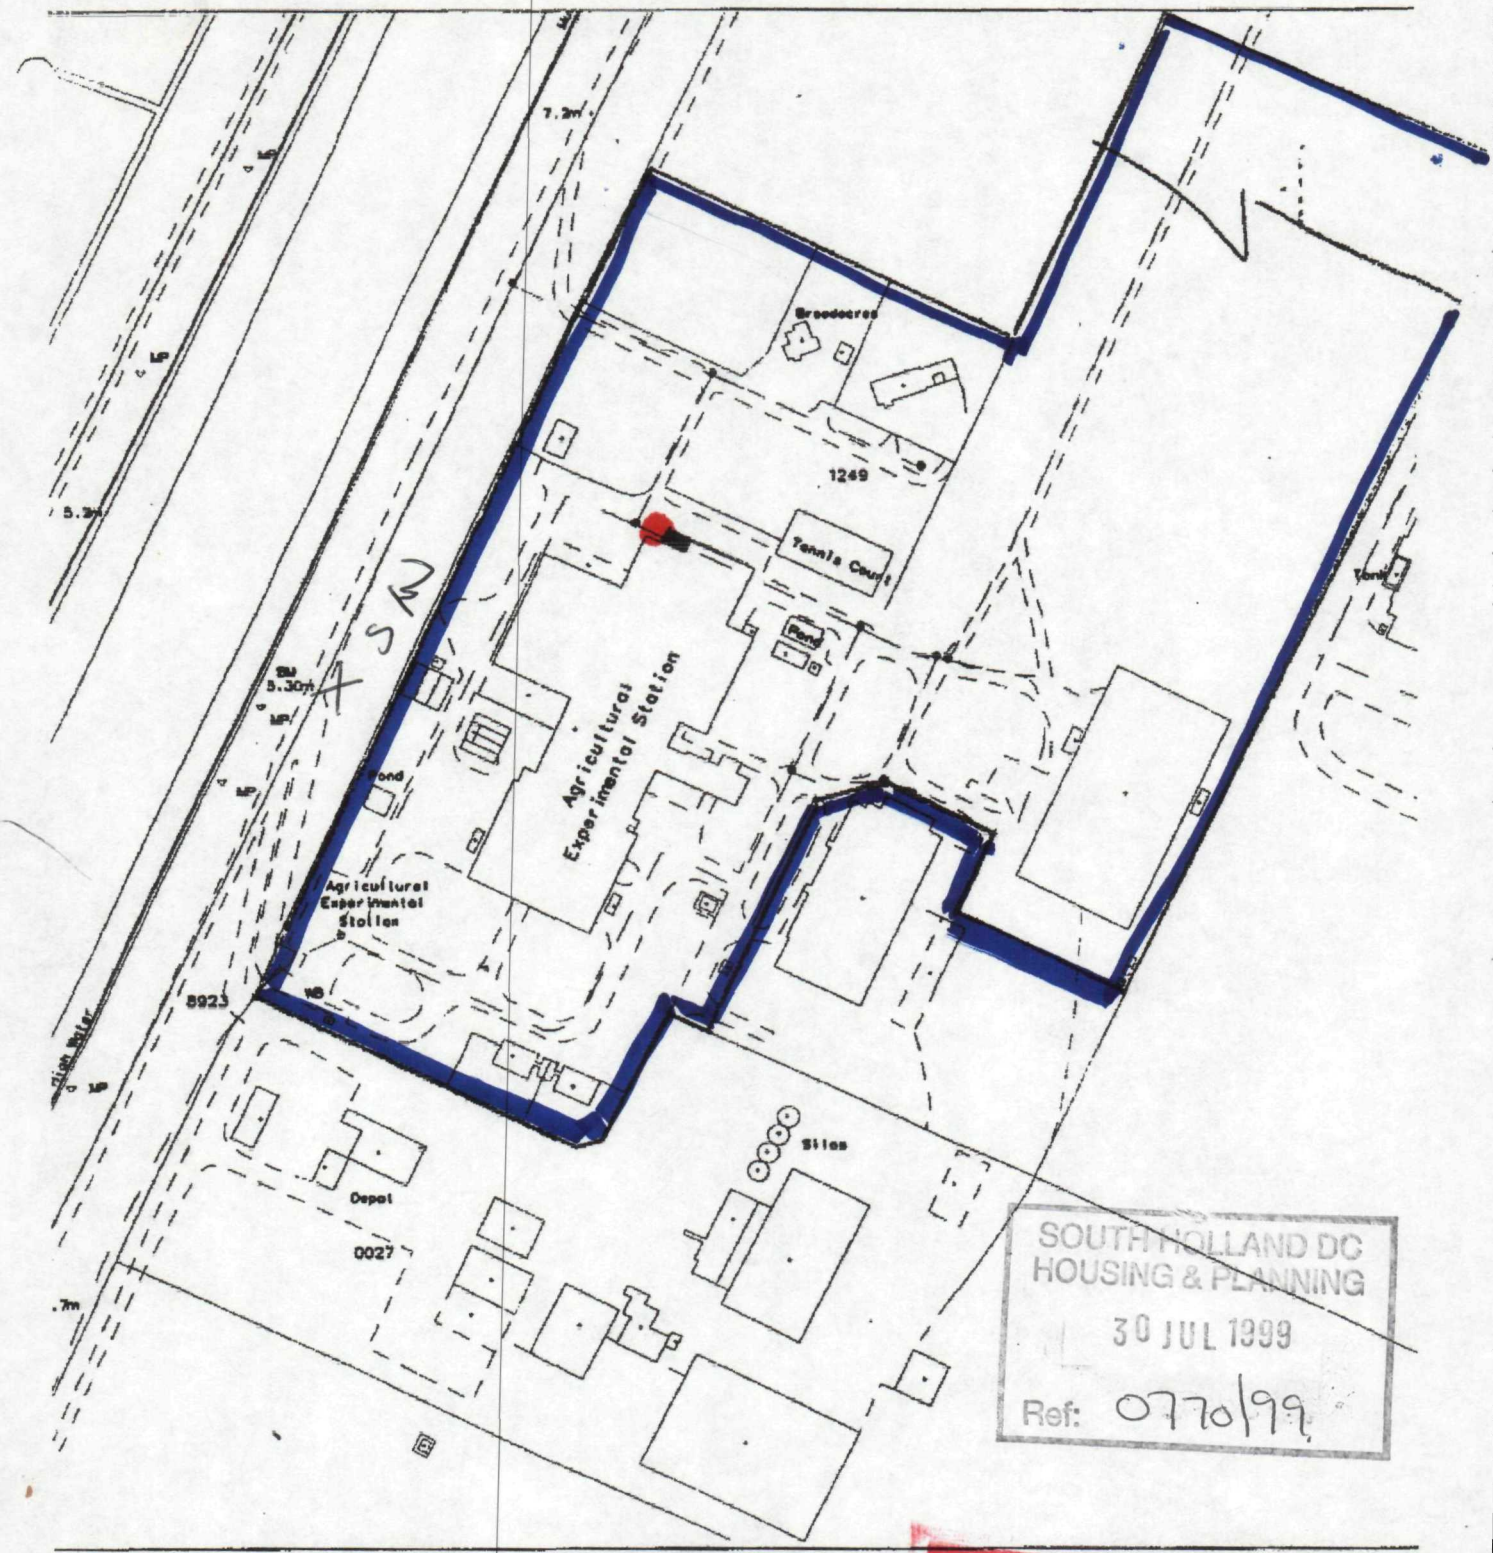


SOUTH HOLLAND DC
HOUSING & PLANNING
30 JUL 1999
Ref: 0770/99

DETERMINED PLAN

SOUTH HOLLAND DISTRICT COUNCIL

REPRODUCED FROM THE ORDNANCE SURVEY MAP WITH THE PERMISSION OF THE CONTROLLER OF HER MAJESTY'S STATIONERY OFFICE © CROWN COPYRIGHT. UNAUTHORISED REPRODUCTION INFRINGES CROWN COPYRIGHT AND MAY LEAD TO PROSECUTION OR CIVIL PROCEEDINGS. SOUTH HOLLAND DISTRICT COUNCIL LICENCE NO. LA078412

Council Offices
Priory Road
Spalding
Lincolnshire
PE11 2XE
Tel 01775 761161

Author: South Holland District Council

Location:

Scale: 1:1250 at A4

Date:

N

Reproduced from the Ordnance Survey mapping with the permission of the Controller of Her Majesty's Stationery Office (c) Crown Copyright, Unauthorised reproduction infringes Crown copyright and may lead to prosecution or civil proceedings