



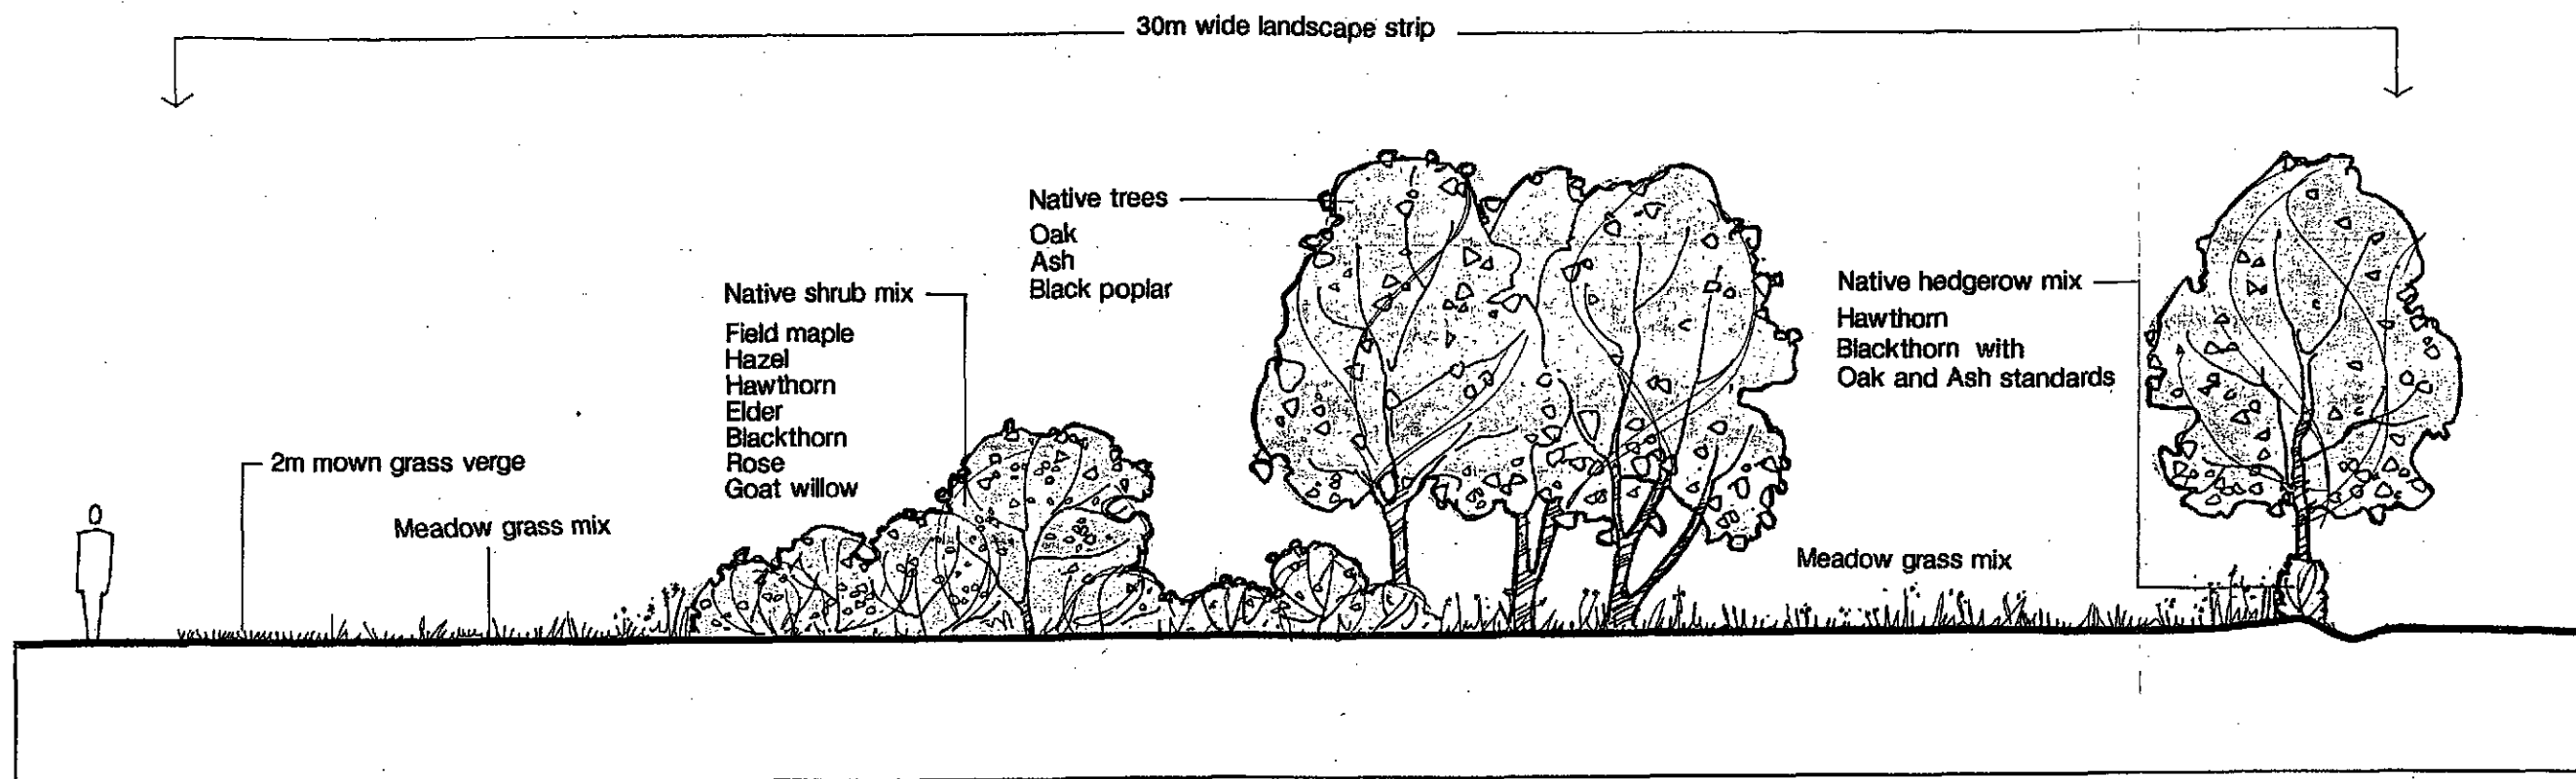

Cross Section A-A scale 1:100

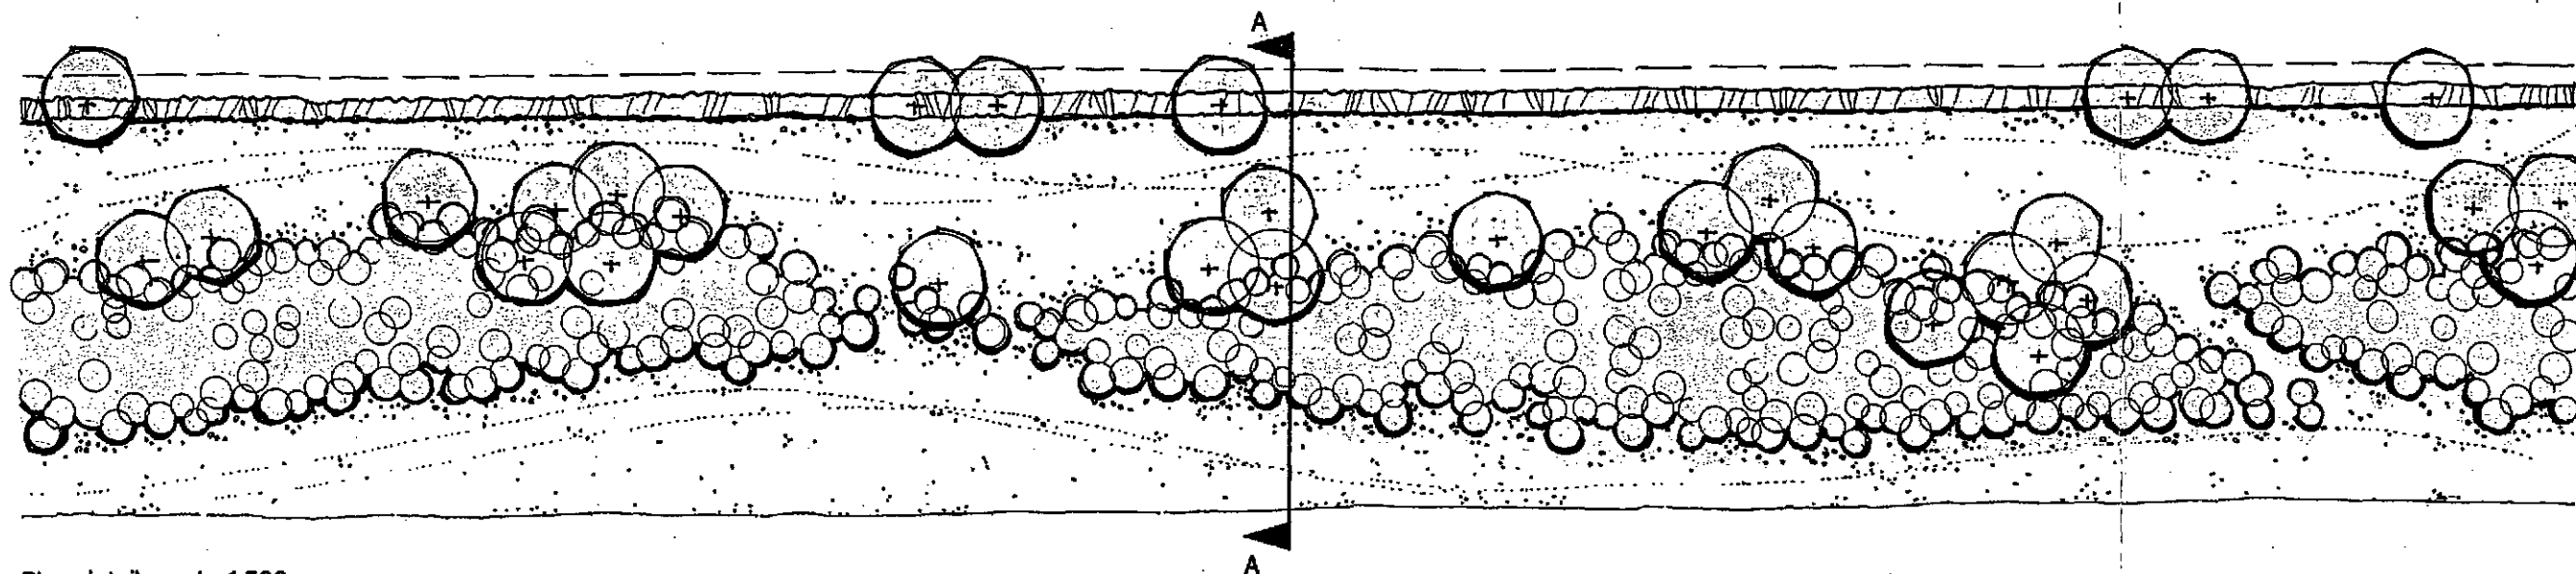

Plan detail scale 1:500

SOUTH HOLLAND DC
HOUSING & PLANNING

20 JUN 2000

Ref: 776/00

PROJECT

Project Wingland

TITLE

Indicative Landscape Boundary

PROJECT NUMBER

N9971B

DRAWING NUMBER

LS/01

SCALE

1:100

DATE

June 2000

RPS CONSULTANTS
THE ENVIRONMENTAL CONSULTANCY