



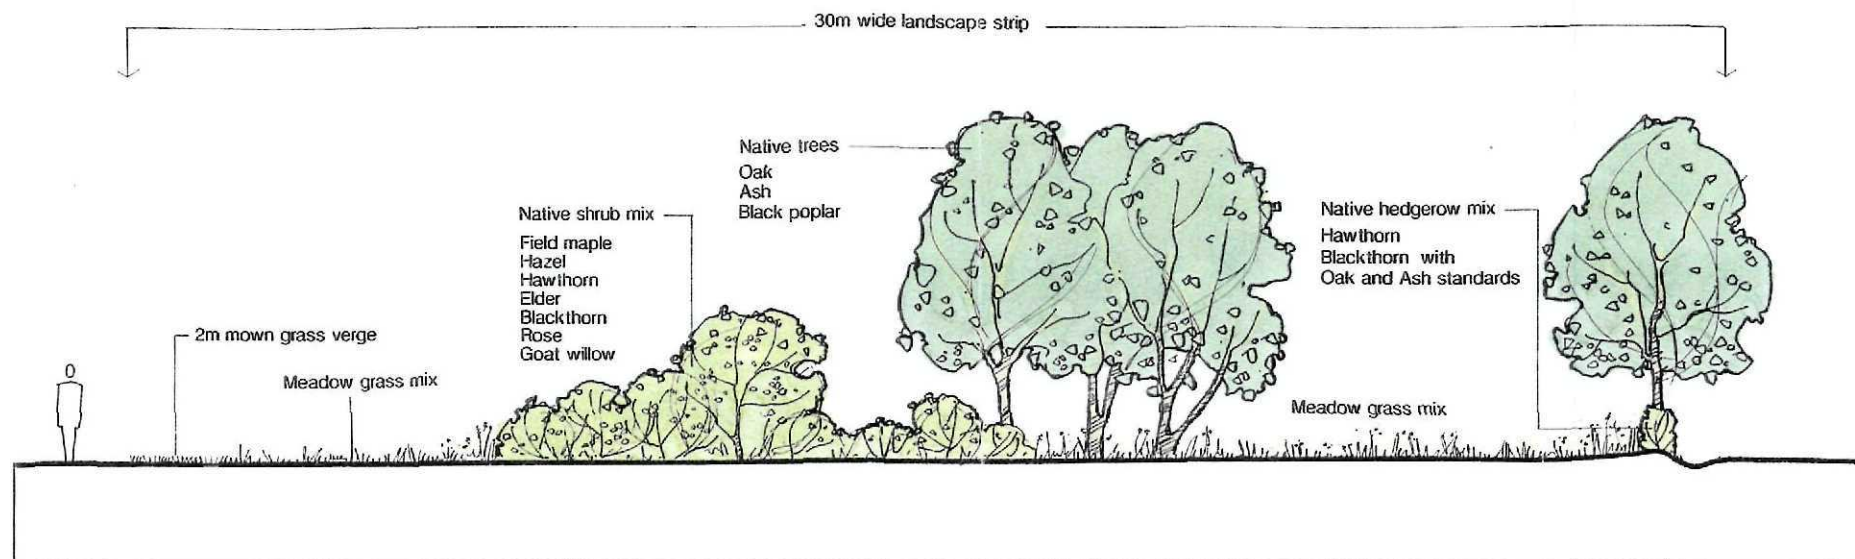

Cross Section A-A scale 1:100

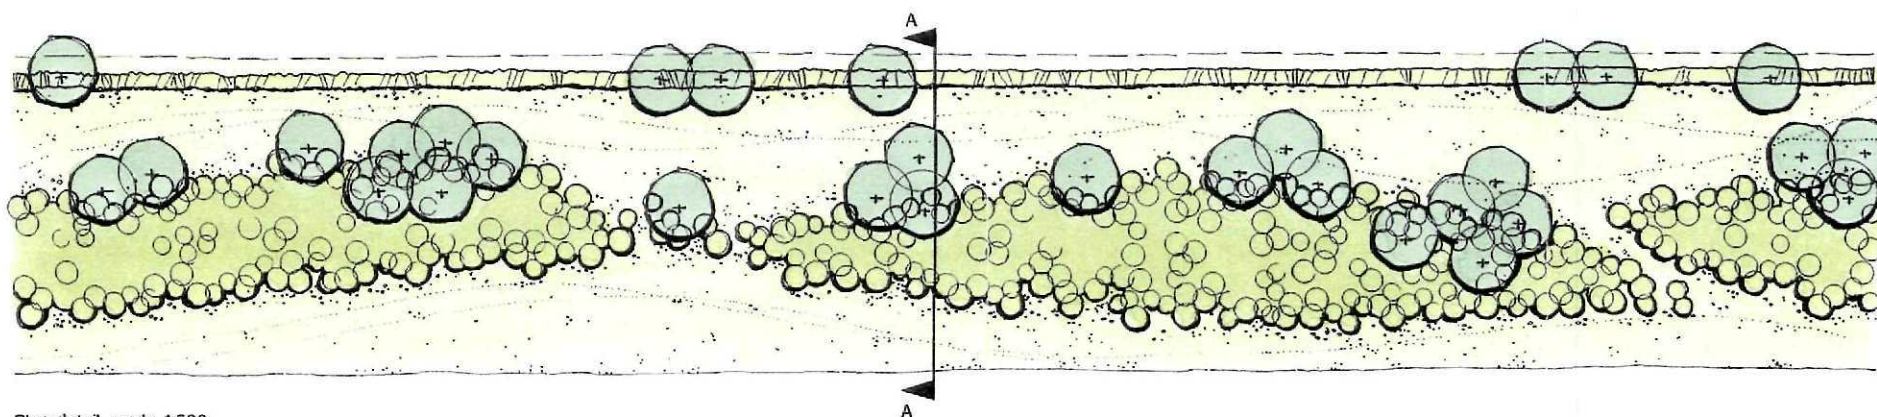

Plan detail scale 1:500

SOUTH HOLLAND DC
HOUSING & PLANNING

20 JUN 2000

Ref: 776/00

PROJECT

Project Wingland

TITLE

Indicative Landscape Boundary

PROJECT NUMBER

N9971B

DRAWING NUMBER

LS/01

SCALE

1:100

DATE

June 2000

RPS CONSULTANTS
THE ENVIRONMENTAL CONSULTANCY

TOWN PLANNING &
DEVELOPMENT CONSULTANTS

THE OLD BARN
DEANES CLOSE
STEVENTON
ABINGDON
OXON OX13 6SY

TEL: 01235 832242
FAX: 01235 832228

Email: rpsnm@rpsplc.co.uk


**SOUTH HOLLAND DC
HOUSING & PLANNING**

29 JUN 2000

Ref:

LEGEND

-  Light Industrial
-  Food Processing
-  Distribution & Haulage
-  General Industry
-  Strategic Landscaping

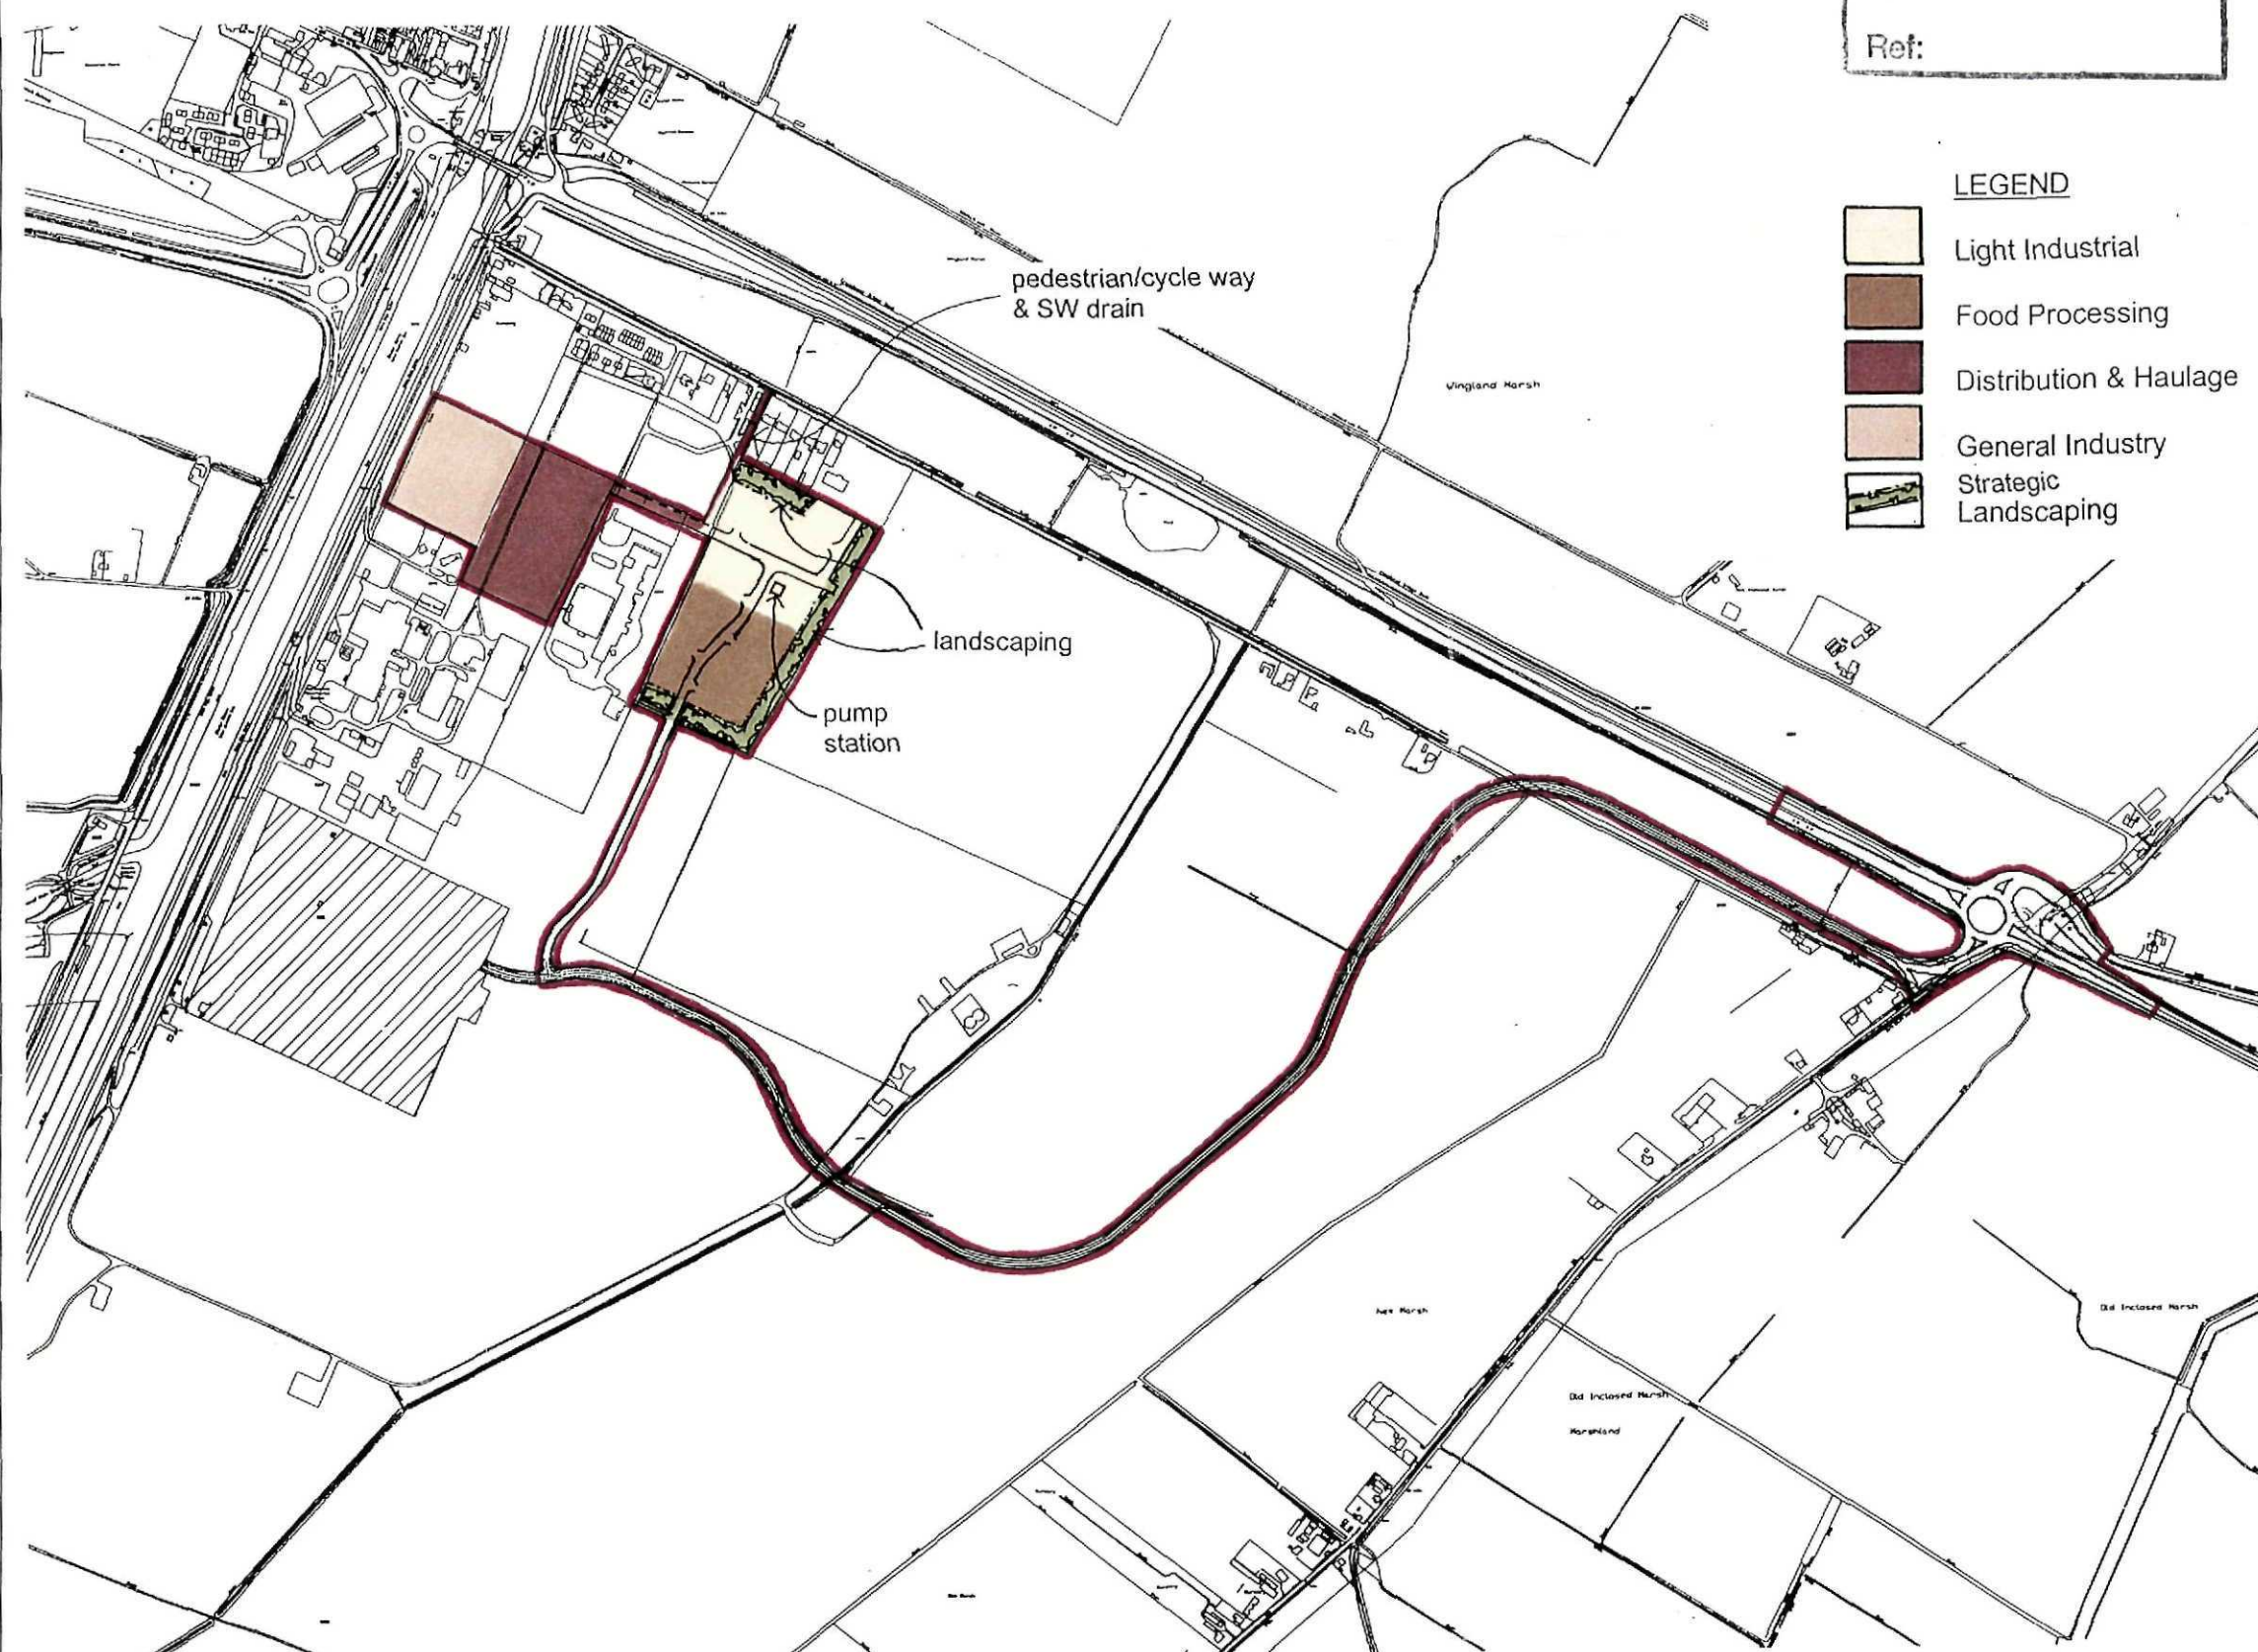

THIS DRAWING IS NOT TO BE SCALED. ALL DIMENSIONS TO BE CHECKED ON SITE. DISCREPANCIES, AMBIGUITIES AND/OR OMISSIONS BETWEEN THIS DRAWING AND INFORMATION GIVEN ELSEWHERE MUST BE REPORTED IMMEDIATELY TO THIS OFFICE FOR CLARIFICATION BEFORE PROCEEDING.

PROJECT

Project Wingland

TITLE

Location Plan

SCALE
1:10,000

DRAWN BY
AR

DATE
June 2000

CHECKED
CLC

PROJECT NUMBER
N9971b

DRAWING NUMBER
L/01

REV


TOWN PLANNING &
DEVELOPMENT CONSULTANTS

THE OLD BARN
DEANES CLOSE
STEVENTON
ABINGDON
OXON OX13 6SY

TEL: 01235 832242
FAX: 01235 832228

Email: rpsnm@rpsplc.co.uk

THIS DRAWING IS NOT TO BE SCALED. ALL DIMENSIONS TO BE CHECKED ON SITE. DISCREPANCIES, AMBIGUITIES AND/OR OMISSIONS BETWEEN THIS DRAWING AND INFORMATION GIVEN ELSEWHERE MUST BE REPORTED IMMEDIATELY TO THIS OFFICE FOR CLARIFICATION BEFORE PROCEEDING.

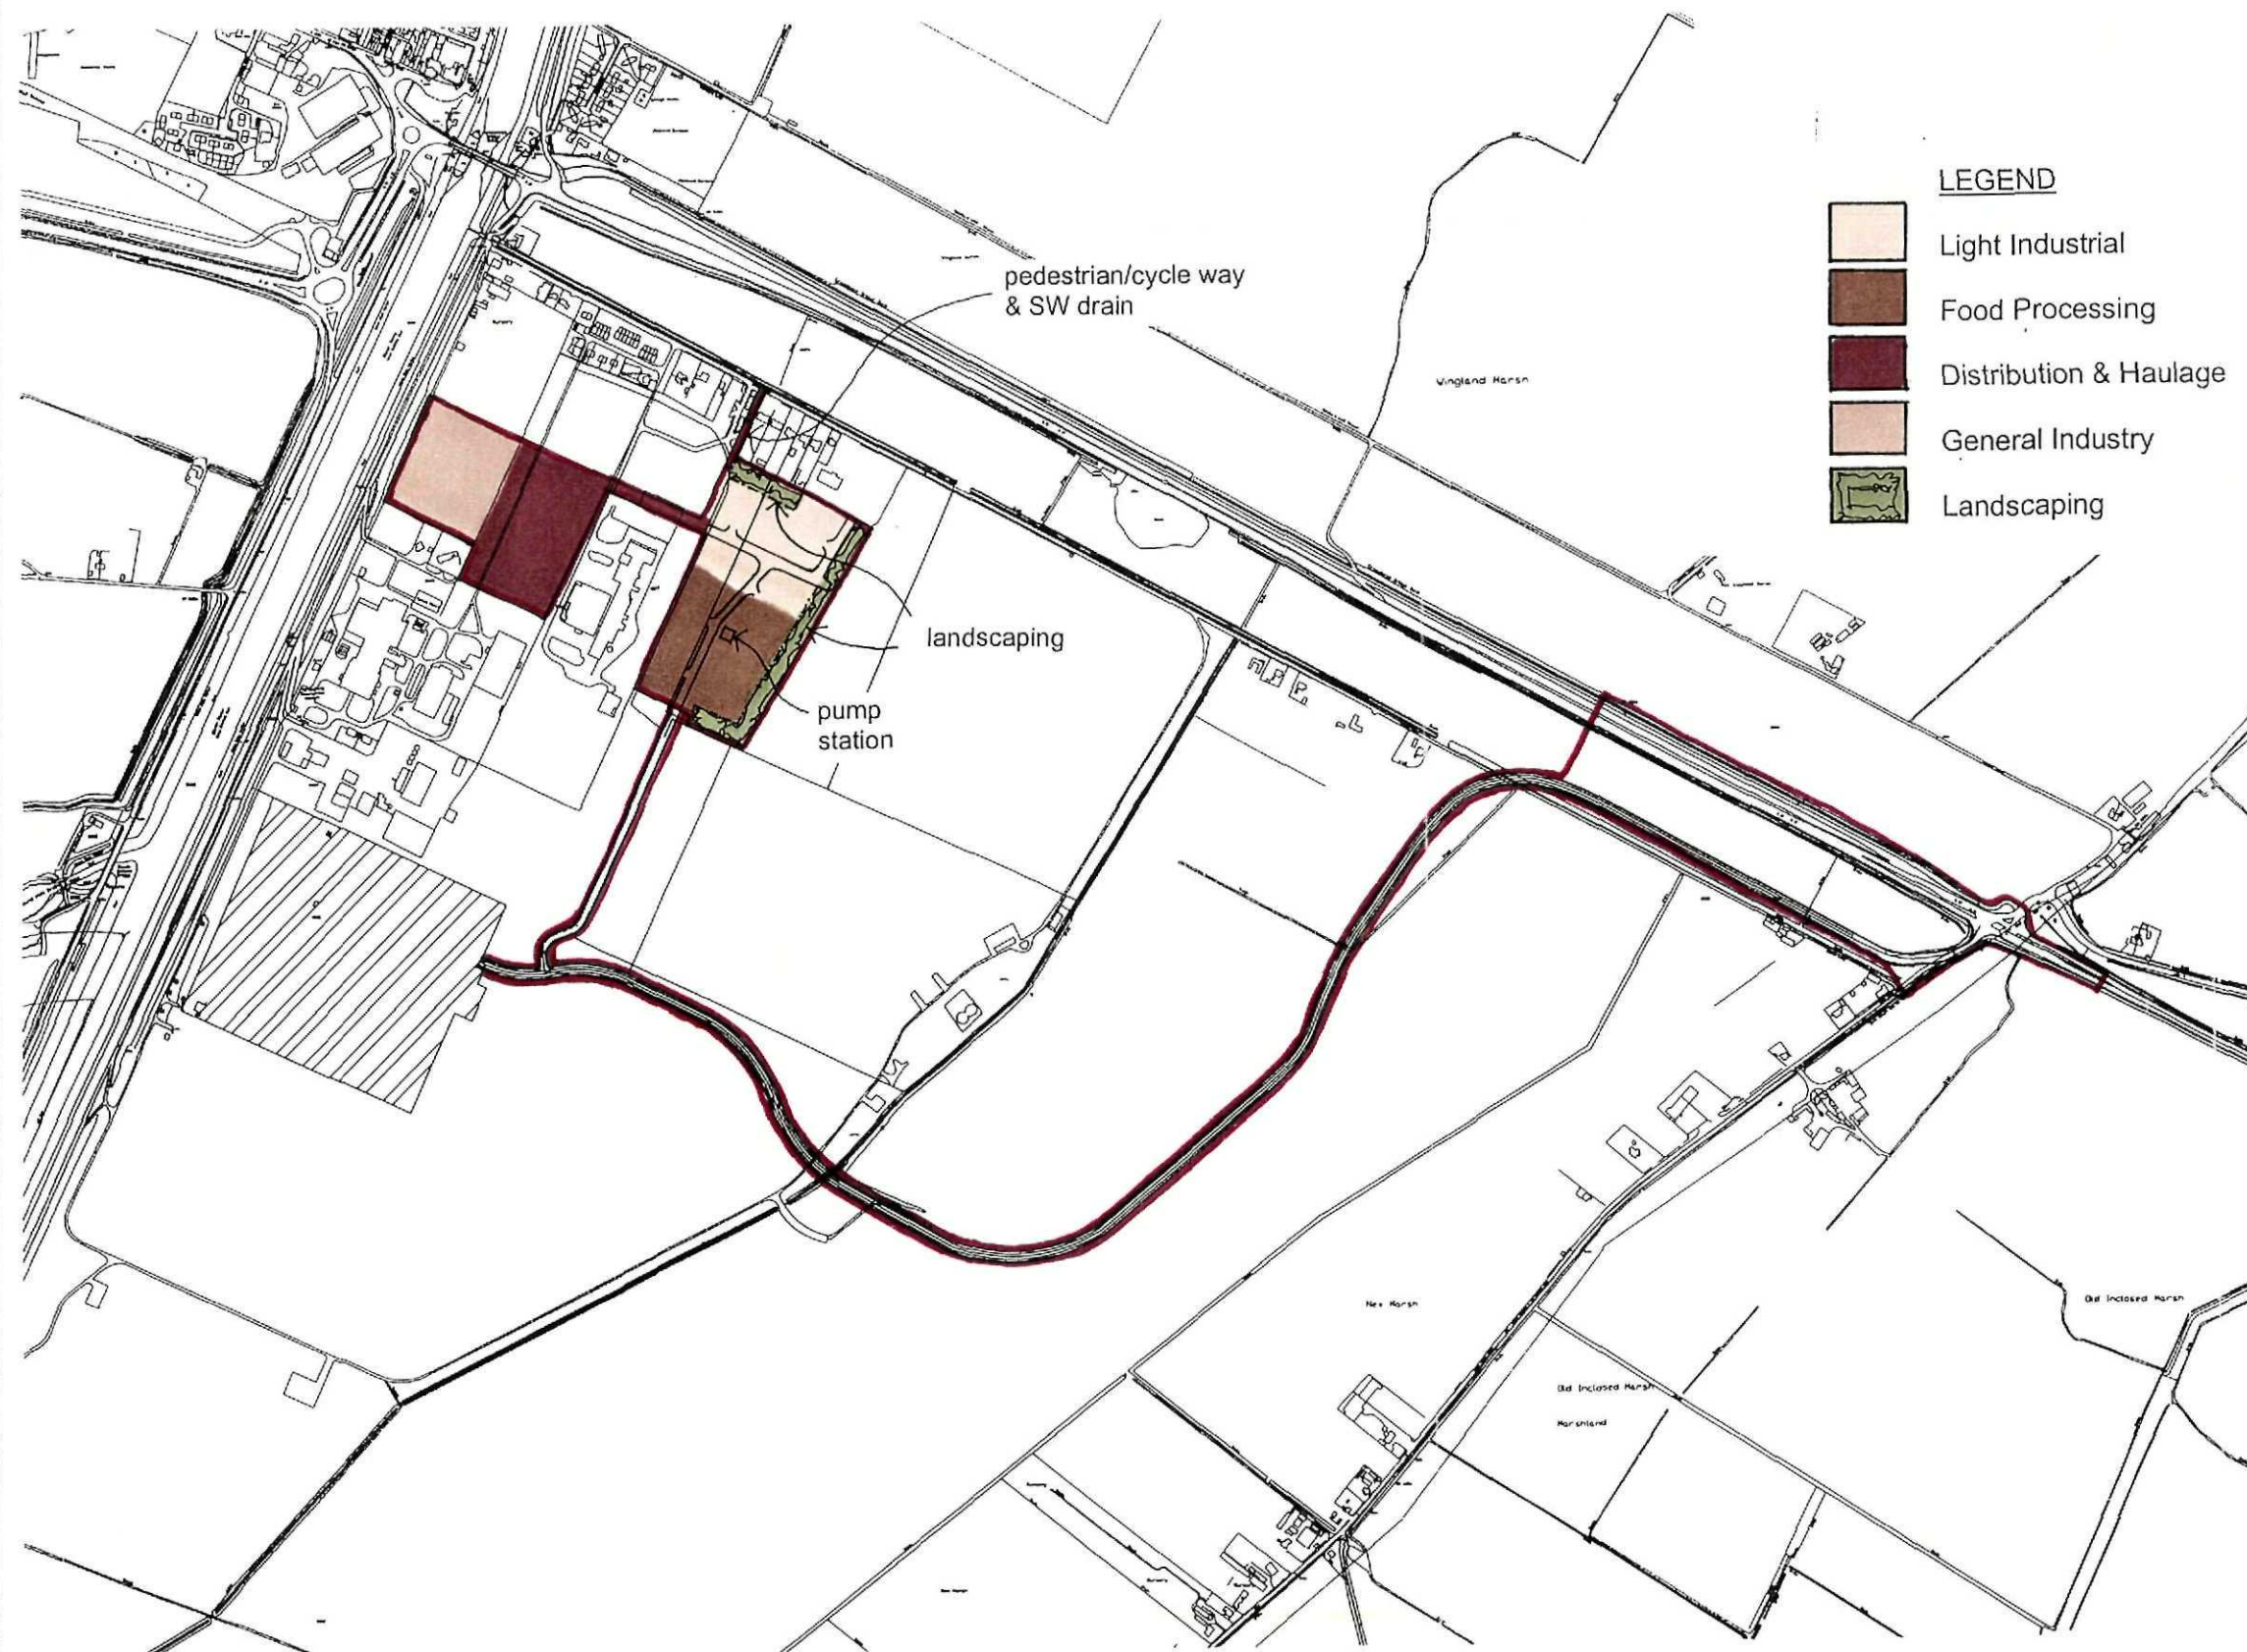

LEGEND

- Light Industrial
- Food Processing
- Distribution & Haulage
- General Industry
- Landscaping

PROJECT

Wingland Enterprise Park

TITLE

Location Plan

SCALE
1:10,000

DRAWN BY
AR

DATE
May 2000

CHECKED
CLC

PROJECT NUMBER
N9971b

DRAWING NUMBER
9971/L/01

REV