
Experimental
Pond
Ennis Court
Depot
0027
Silos
Tank
Works
Works
4044
Playground
Chalk Cottage
Rose Cottage
Ponderosa
Altopino
CHALK LANE
Ivory House
Sandyland
Westmere
Arrochar
Merryvilla
Existing Water Main
Existing Water Main
Centenary Way


SOUTH HOLLAND DC
HOUSING & PLANNING
21 JUN 2000
Ref: 78Y/00

DETERMINED PLAN

TYPICAL CROSS SECTION
Scale 1:100

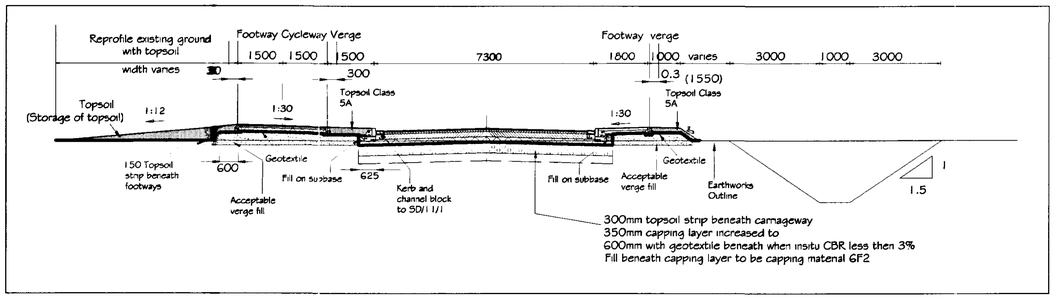

LOCATION PLAN
Scale 1:25,000

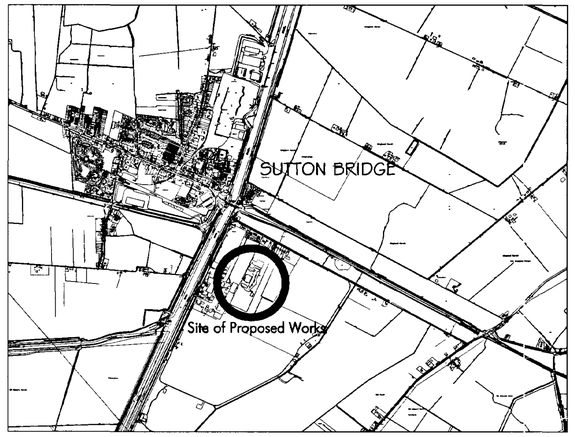

LINCOLNSHIRE COUNTY COUNCIL
County Offices Lincoln
Reproduced from/Based upon the O.S. Map with the permission of the Controller of H.M. Stationery Office. © CROWN COPYRIGHT RESERVED
DATE 1993

CLIENT: GEEST
GEEST PLC
Group Services Dept
Midgate House
Midgate
Peterborough
PE1 1TN

GEEST

CONSULTING ENGINEER:
TECHNICAL SERVICES GROUP
LINCOLNSHIRE COUNTY COUNCIL
HIGHWAYS & PLANNING DIRECTORATE
P.D. JAMESON, B.Sc.,C.Eng.,F.I.C.E., Head of Technical Services
Witham Park House, Witham Park, Waterside South, Lincoln LN5 7JN

DRG.No. B/S05033/57
Archive No.

SUTTON BRIDGE
PROPOSED NEW ACCESS ROAD TO GEEST FACTORY

SCALE: 1:1250/1:25,000/1:100 DATE: June 2000
Drawn: D.M.B. Draughted: K.R. Approved: D.M.Brodrick