
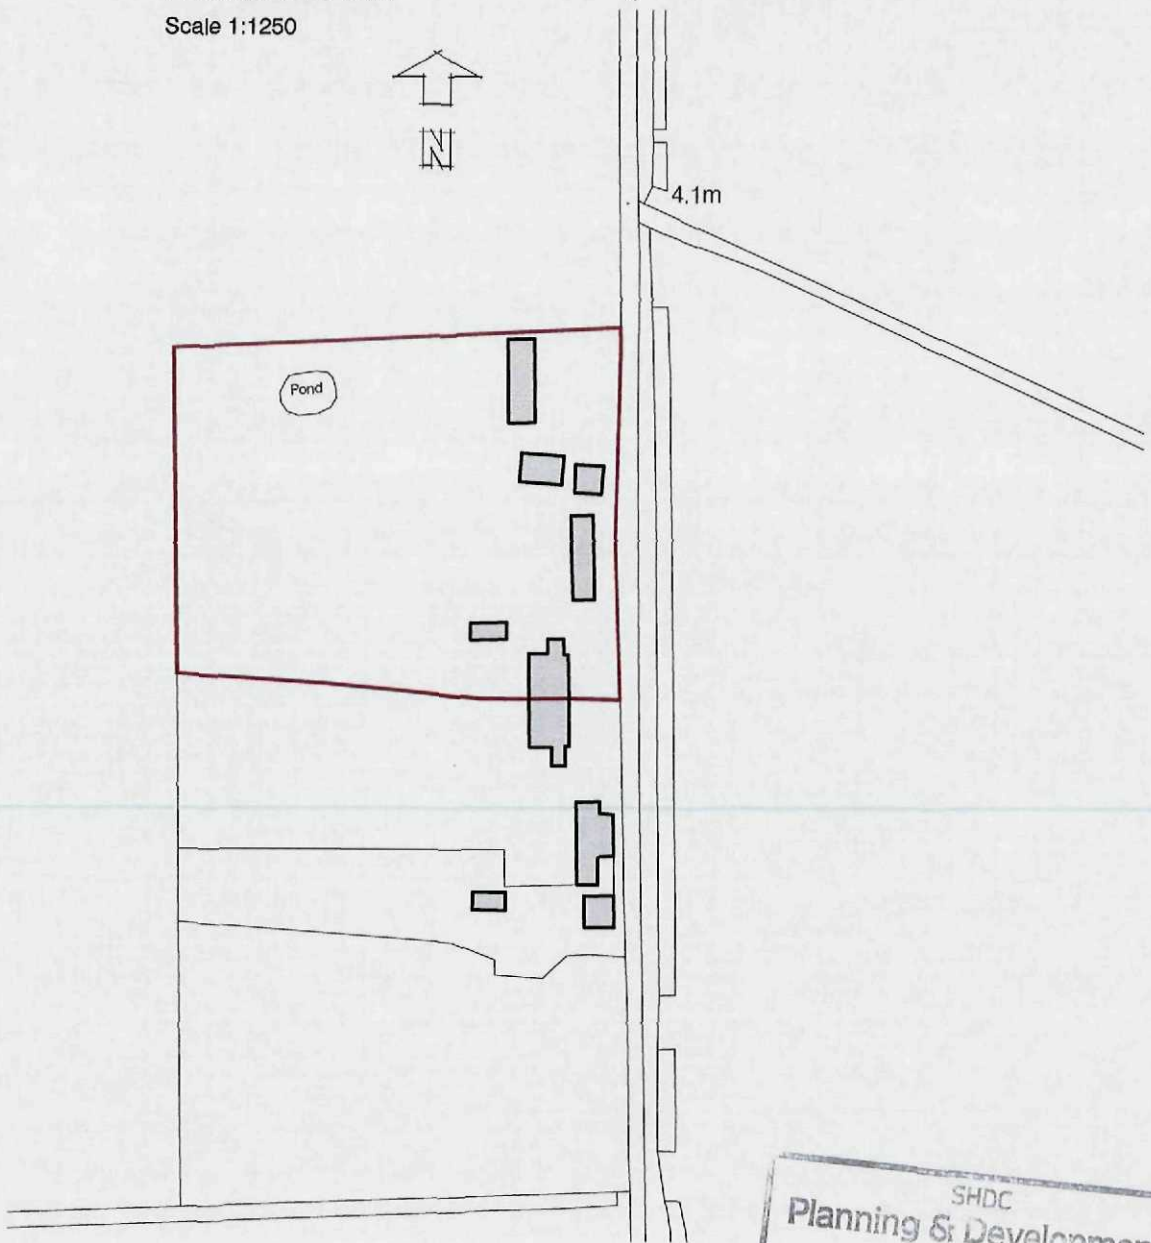


Fields Farm North
Access is via Bridge Road

Location Plan

Scale 1:1250

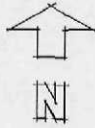

Ordnance Survey, (c) Crown Copyright 2010. All rights reserved. Licence number 100020449



The details depicted on this drawing are the copyright of David Taylor Associates (UK) Ltd (the originator) and may not be reproduced without permission. This drawing must not be re-issued, loaned or copied without the consent of David Taylor Associates (UK) Ltd. Errors omissions and discrepancies should be reported to the originator immediately. All dimensions to be checked before site or off-site fabrication by the Contractor, his Sub-contractor or Supplier. Do not scale plans - use figure or grid dimensions where given. Any deviation from the drawing is to be reported to the originator immediately. Structure structural members are to be calculated and approved by consulting structural engineer.

Project: 145 Fields Farm North
Sutton Bridge, Spalding
Lincolnshire
PE12 9SN

Title: EXTENSION TO DWELLING

Client: Mr & Mrs Robinson

Drwg No. 0865-10-2

Rev:

Scale: 1:1250

Date: Sept 2010

Drawn: DT

Checked:

Drwg Issued For: Planning consents



David Taylor Associates UK Ltd
Chartered Architectural Design Consultants

Telephone 01553 764160
Fax 01553 765300
Email info@dtauk.co.uk
Address Curzon House, Crossbank Road,
Kings Lynn, Norfolk PE30 2HD

www.dtauuk.co.uk