
Date	For	Details

Block Plan

Scale 1:200

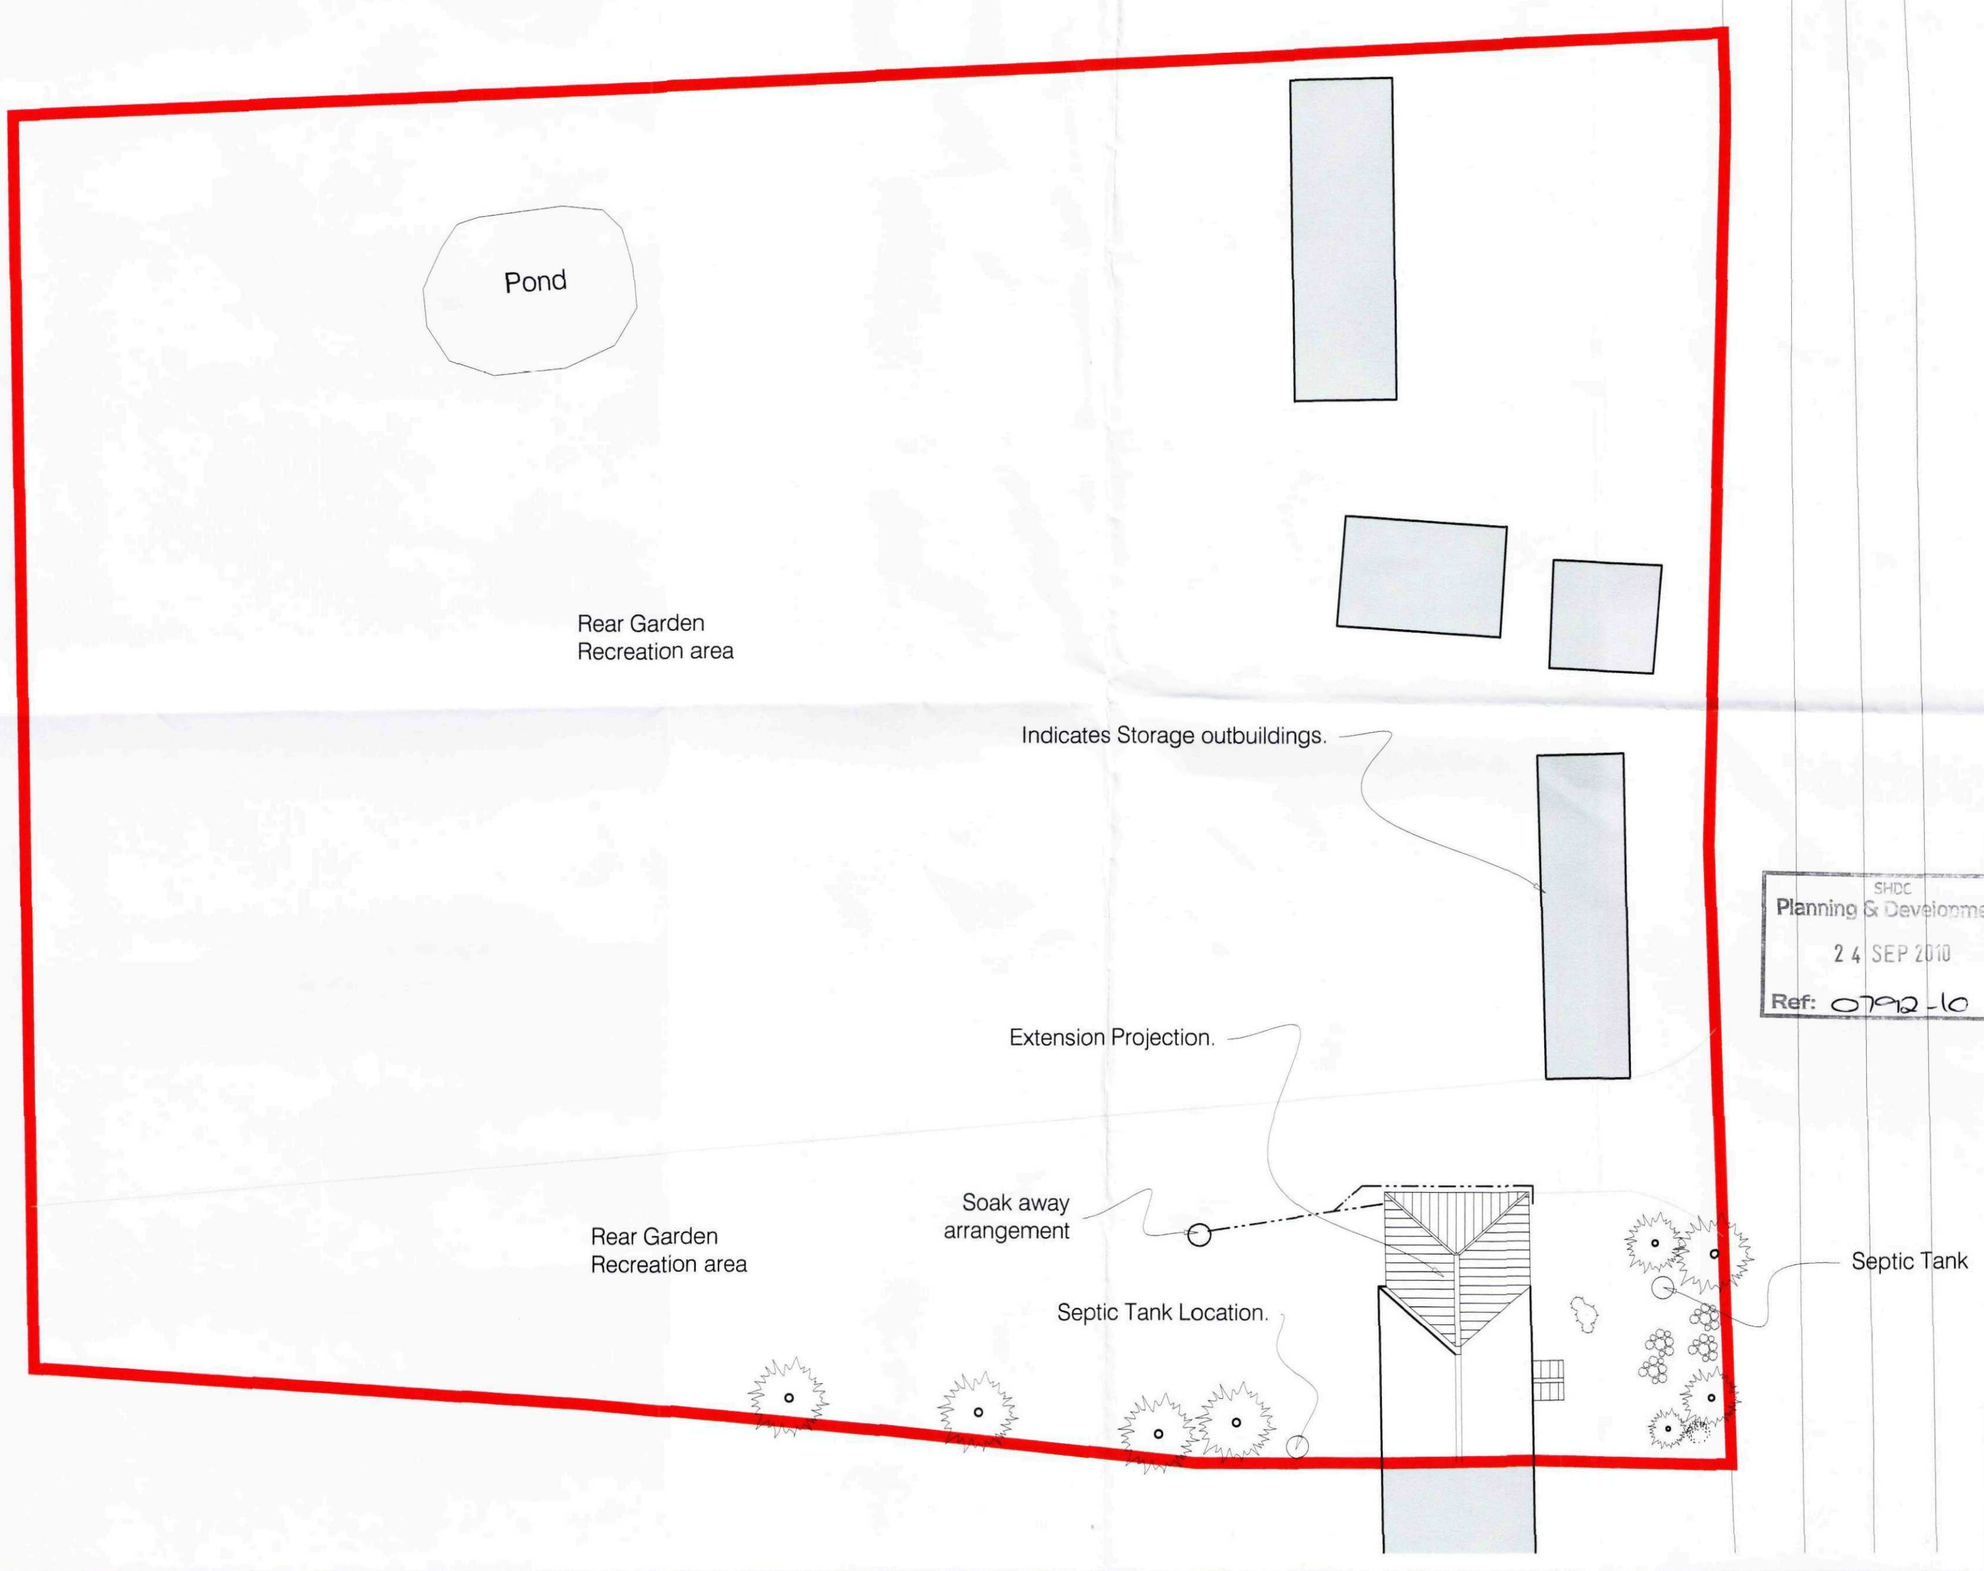

N

SHDC
Planning & Development
24 SEP 2010
Ref: 0792-10

David Taylor Associate
Chartered Architectural Design

DTAUK

Telephone 01553 764160
Fax 01553 765300
Email info@dtauk.co.uk
Address Curzon House, Crossbank Road,
King's Lynn, Norfolk PE30 2HD

Project: 145 Fields Farm North
Sutton Bridge
Linc's
PE12 9SN

Client: Mr & Mrs Robinson

Title: DWELLING EXTENSION

Drwg No. 0865-10-3 **R**

Scale: 1:200 **Date:** S

Drawn: DT **Checked:**

Drawing Issued For: Planning Consents

DISCLAIMER

The details depicted on this drawing are the copyright
Associates (UK) Ltd (the originator) and may not be rep
permission. This drawing must not be re-issued, loaned or c
consent of David Taylor Associates (UK) Ltd. Errors
discrepancies should be reported to the originator in
dimensions to be checked before site or off-site fabrication b
his Sub-contractor or Supplier. Do not scale plans - us
dimensions where given. Any deviation from the drawing is
the originator immediately.
Structure, structural members & geotechnical invstigations
out & approved by the appointed Structural Engineer. Any d
elements are to be reported to the appointed consultant imme