



THIS DRAWING IS THE PROPERTY OF MOUCHEL BUSINESS SERVICES. COPYRIGHT IS RESERVED BY THEM AND THE DRAWING IS ISSUED ON THE CONDITION THAT IT IS NOT COPIED, REPRODUCED, RETAINED, OR DISCLOSED TO ANY UNAUTHORISED PERSON, EITHER WHOLLY OR IN PART WITHOUT THE CONSENT IN WRITING OF MOUCHEL BUSINESS SERVICES.


NOTES:
1) THIS DRAWING SHALL BE READ IN CONJUNCTION WITH THE MOUCHEL PARTICULAR AND STANDARD SPECIFICATIONS.
2) ALL DIMENSIONS AND LEVELS TO BE VERIFIED ON SITE.
3) ONLY FIGURED DIMENSIONS TO BE USED.
DO NOT SCALE THIS DRAWING.
ANY DISCREPANCIES TO BE NOTIFIED TO THE ORIGINATOR OF THIS DRAWING IMMEDIATELY.
IF IN DOUBT, ASK.

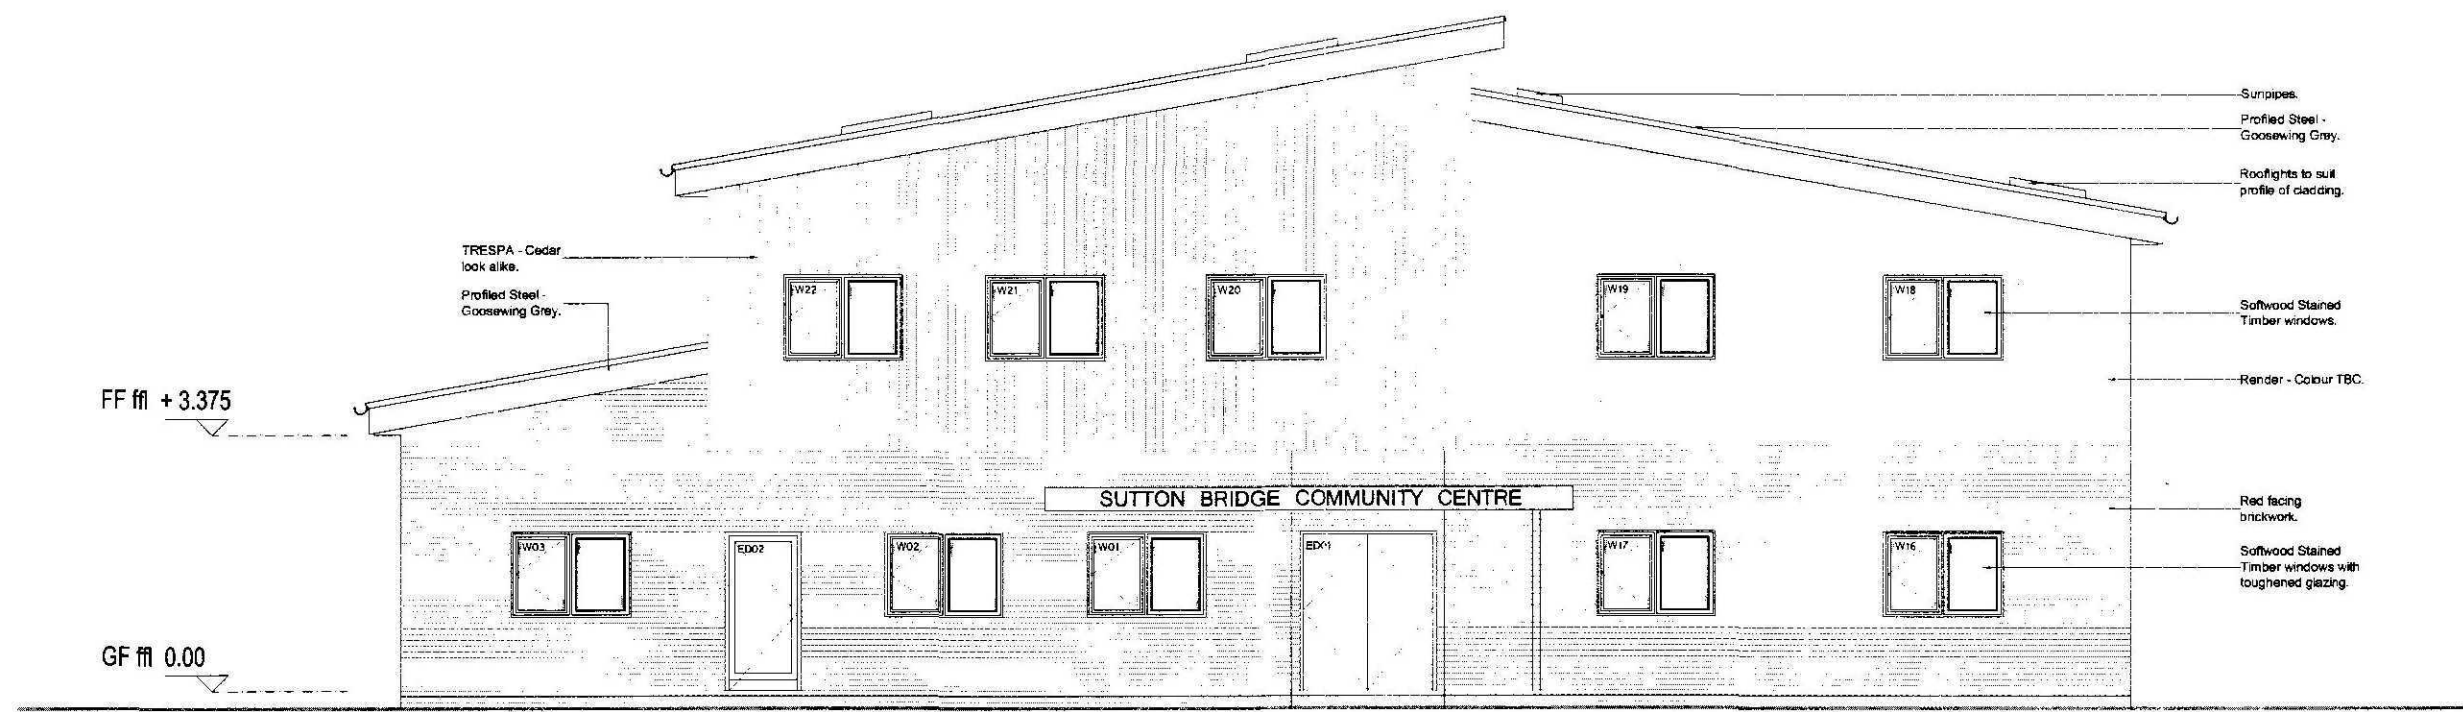


ELEVATION
NORTH
SCALE 1:100

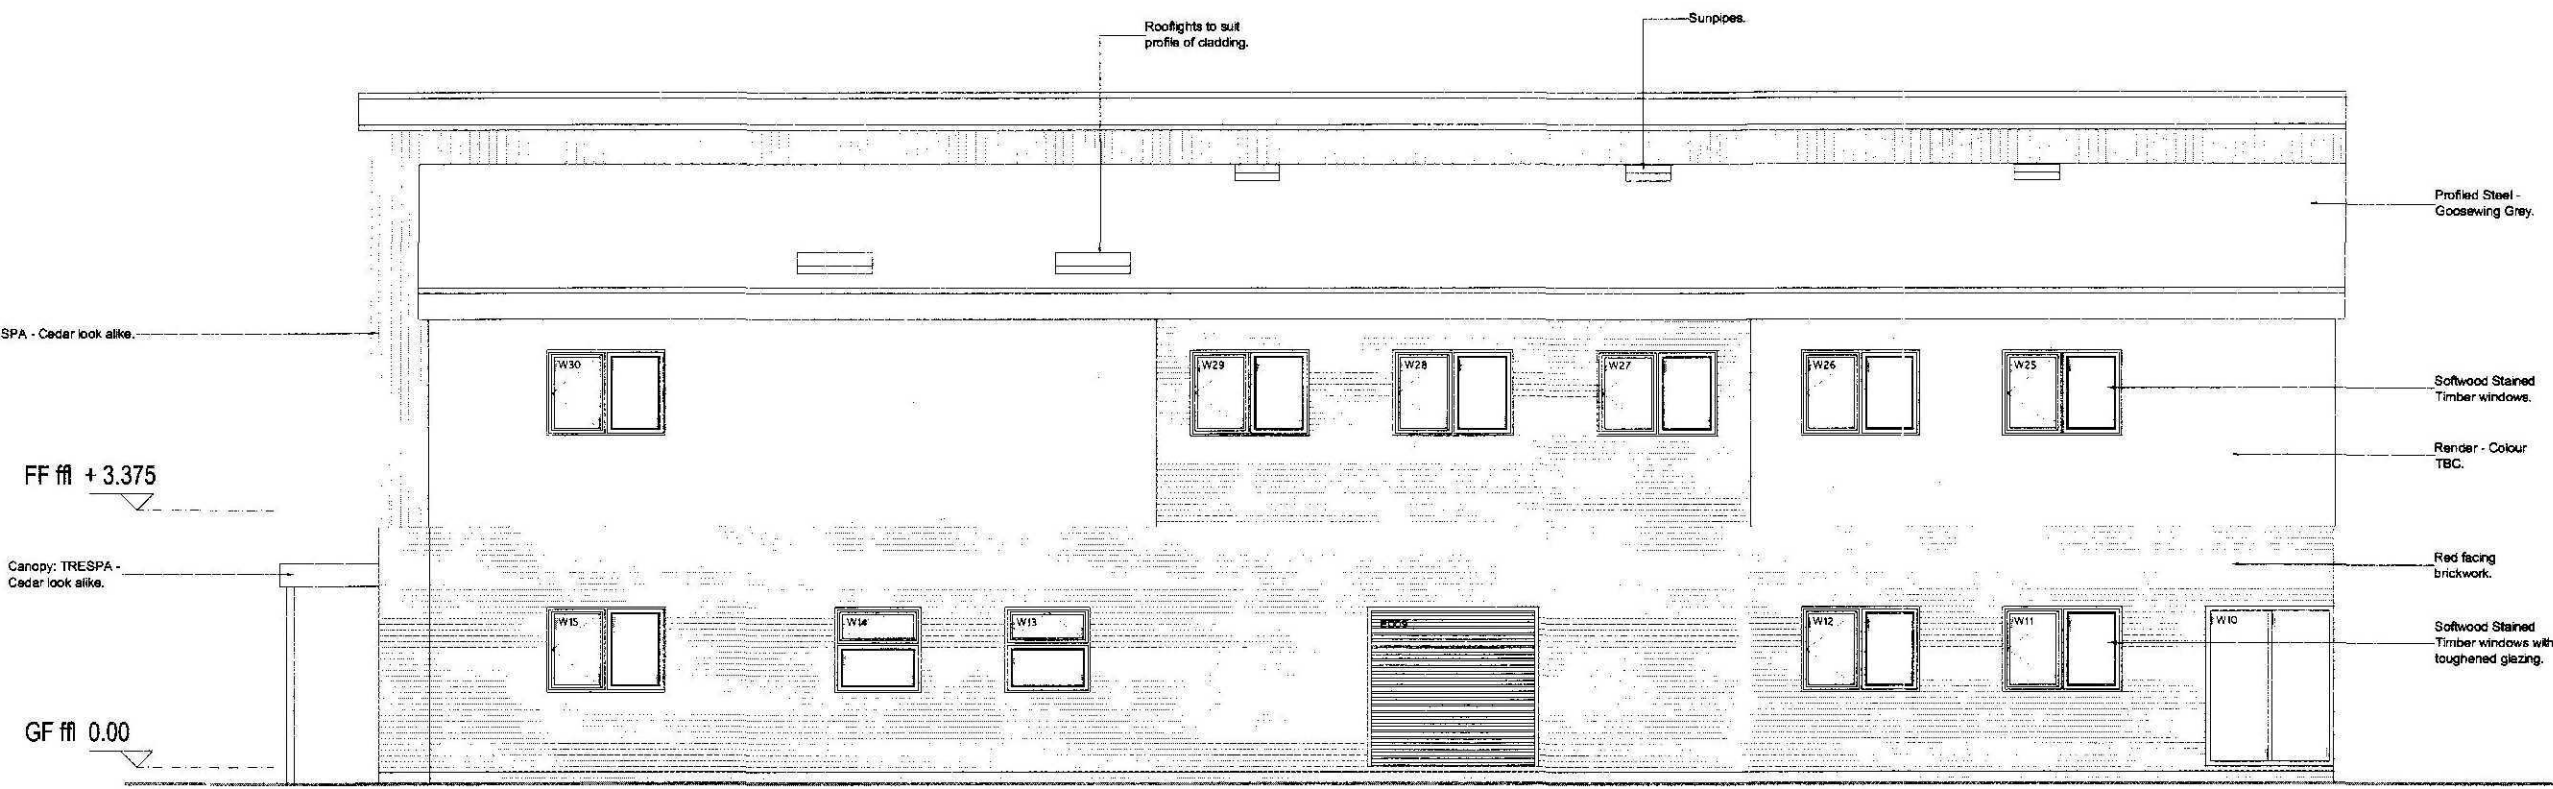

ELEVATION
WEST
SCALE 1:100

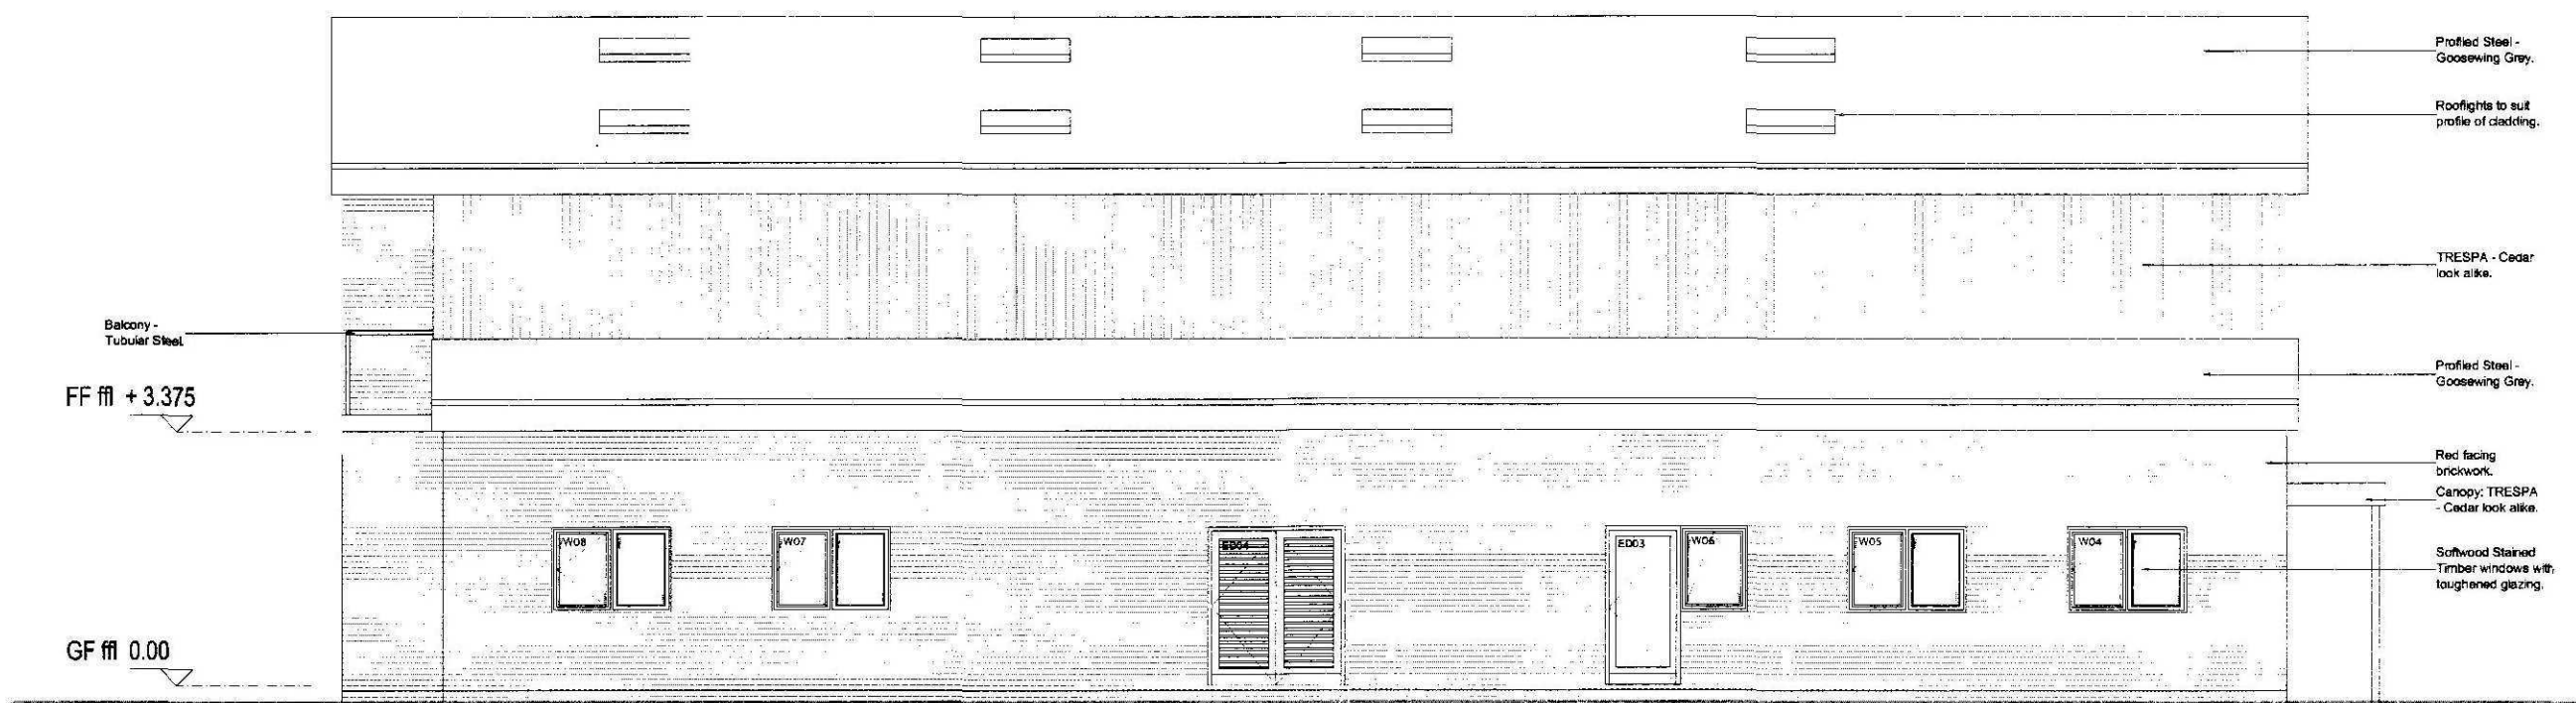

ELEVATION
EAST
SCALE 1:100

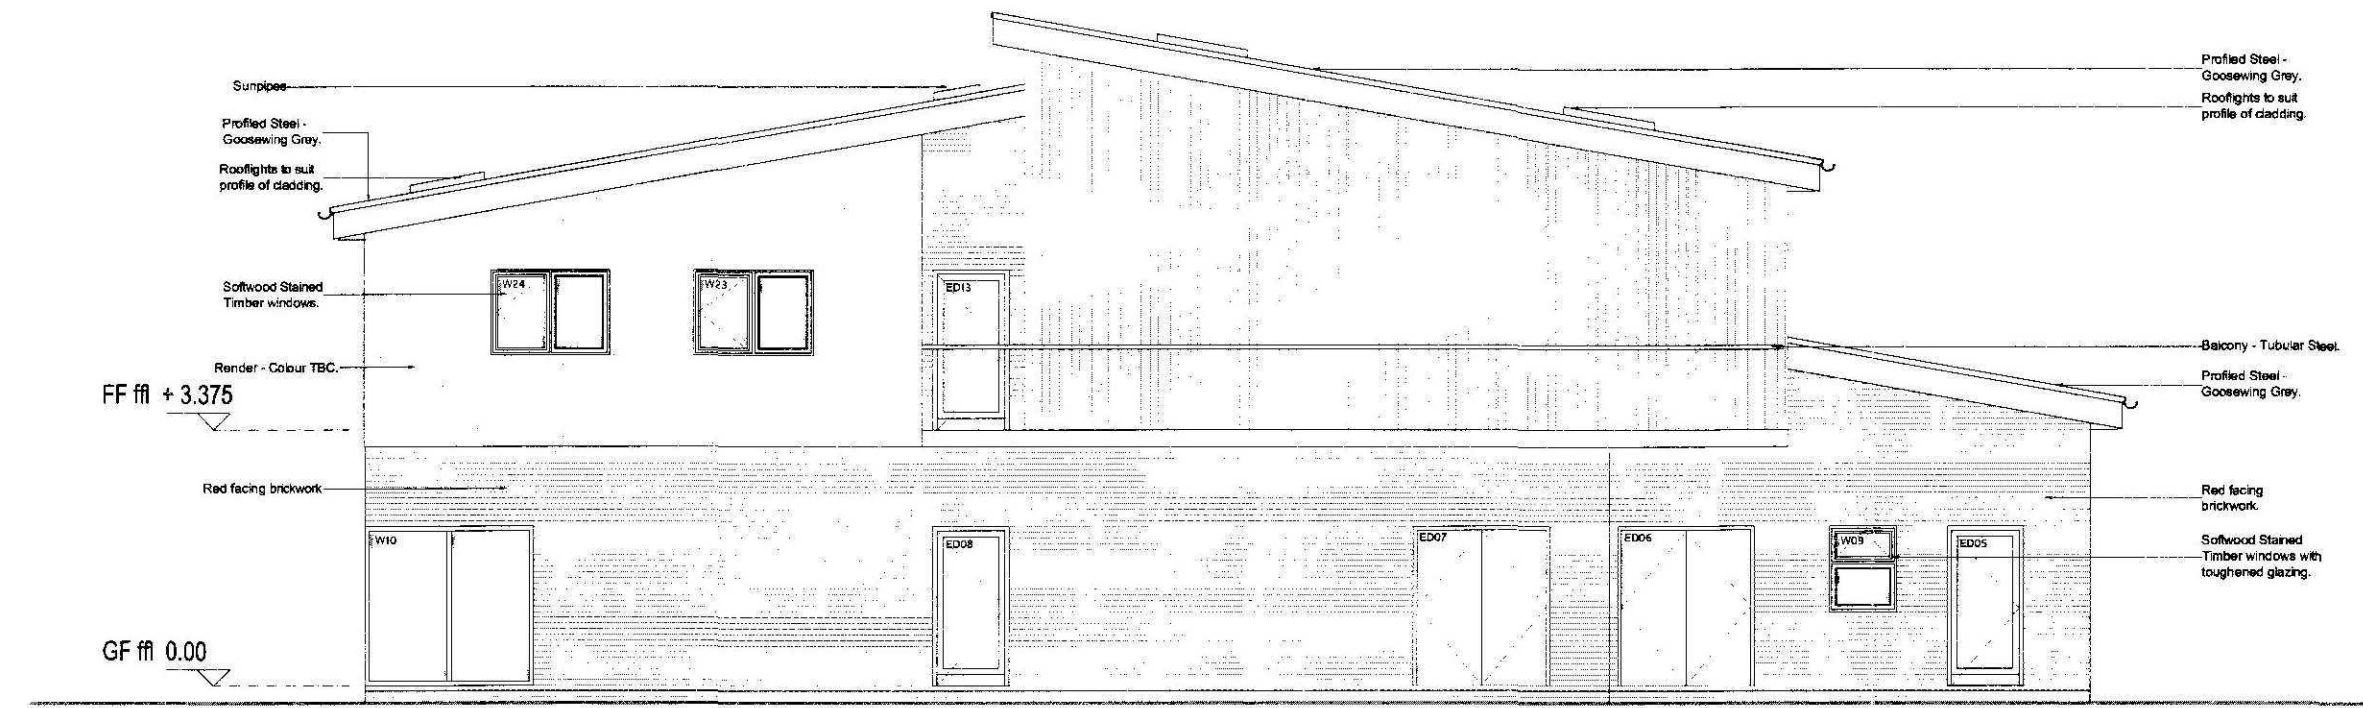

ELEVATION
SOUTH
SCALE 1:100

09A3-10

Rev.	Date	Description	By	Checked By

mouchel 
business services
Mill House • Brayford Wharf North • Lincoln • LN1 1YT
Tel: 01522 836836 • Fax: 01522 516050
www.mouchel.com

Client
Sutton Bridge Community Centre Committee

Project
Sutton Bridge Community Centre

Drawing Title
Elevations

Drawn By
SH

Checked By

Scale
1:100 @ A1

Date
August 2010

Project No.
AL.0.5

Drawing No.
AL.0.5

Revision
0

Drawing Status
PLANNING