





**PROPOSED FRONT (SOUTH) ELEVATION
DWELLINGS - 1 TO 8**
scale: 1:50



PROPOSED SIDE (EAST) ELEVATION
scale: 1:100

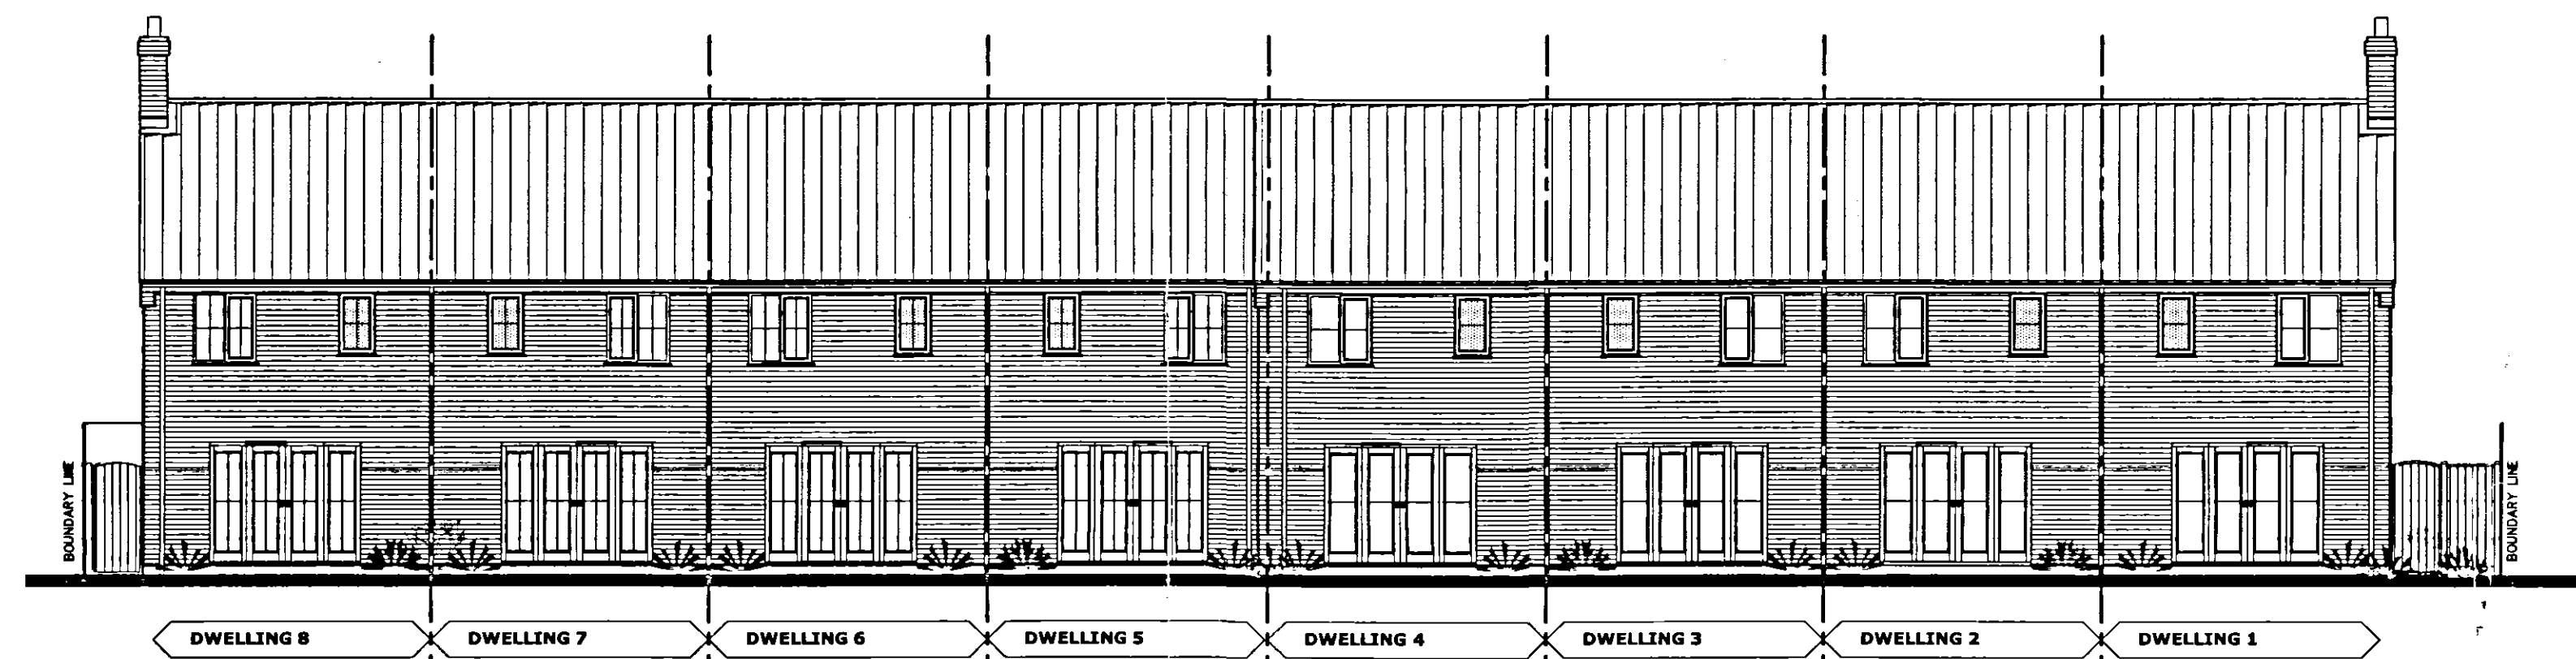

**PROPOSED REAR (NORTH) ELEVATION
DWELLINGS - 1 TO 8**
scale: 1:100

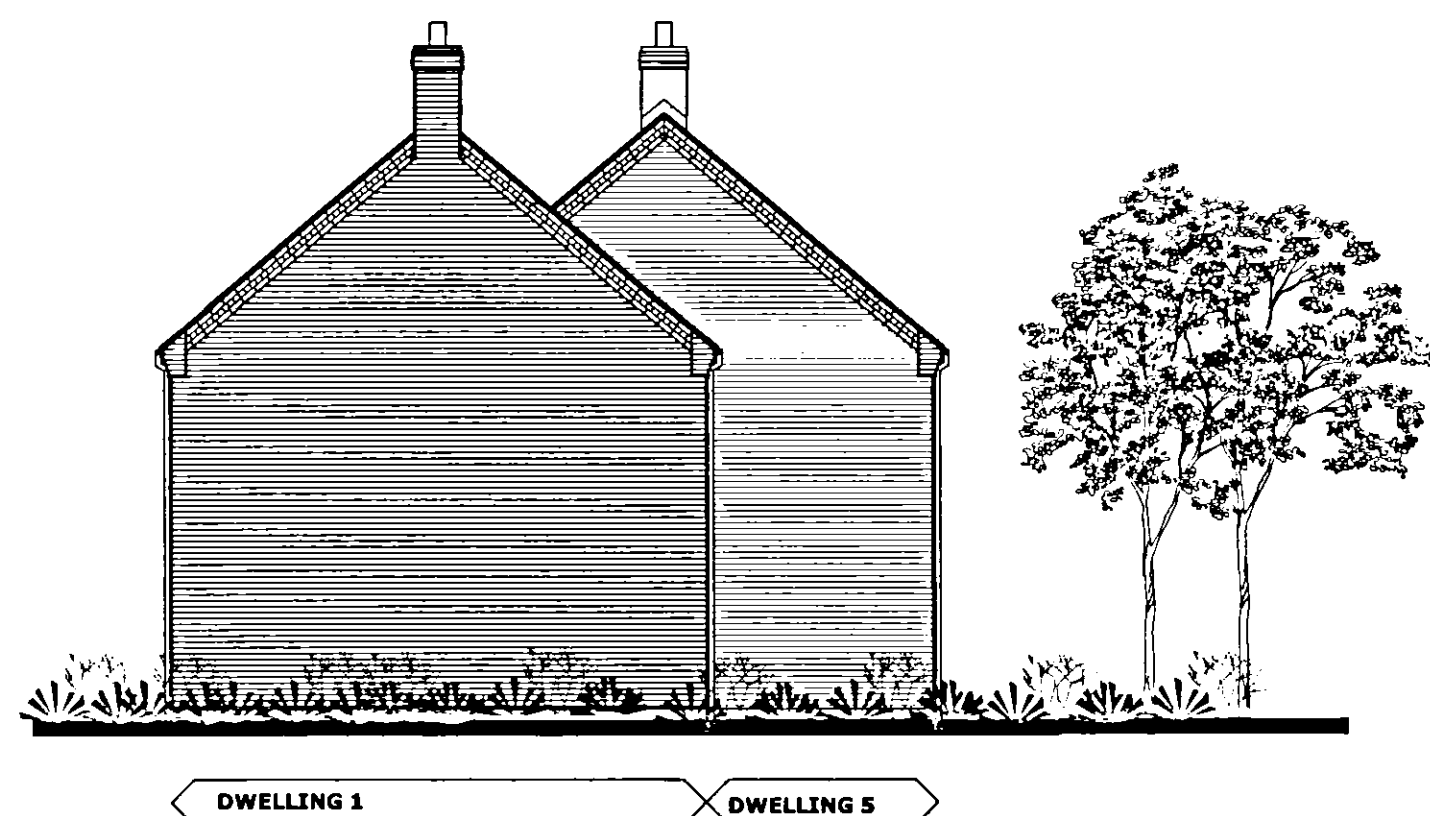

PROPOSED SIDE (WEST) ELEVATION
scale: 1:100

A	24.04.2006	DRAWING UPDATED WITH PLANNING OFFICER COMMENTS
Revisions		
Preliminary		For Construction

**David Trundle Design
Services Limited**



Salgate Barn, Islington Road, Tilney All Saints, King's Lynn, Norfolk, PE34 4RY
Tel: 01553 617700 Fax: 01553 617874 Email: enquiries@drummonddevelopment.co.uk

Project Title:

DRUMMOND DEVELOPMENTS LIMITED

**PROPOSED REDEVELOPMENT OF EXISTING
REDUNDANT HEALTH CARE CENTRE FOR
RESIDENTIAL USE**

Drawing Title:
**PROPOSED ELEVATIONAL TREATMENTS
DWELLINGS 1 - 8**

Scale: 1:50, 1:100 Date: FEB 2006 Drawn: TB

Drawing Number:
05-66-104A

Copyright:
This drawing must not be re-issued, loaned or copied without the consent of
David Trundle Design Services Limited. Do not scale this drawing, use only
figured or grid dimensions. All dimensions to be checked by contractor on site