






PROPOSED FRONT (EAST) ELEVATION
DWELLINGS - 9 - 16
 scale: 1:50

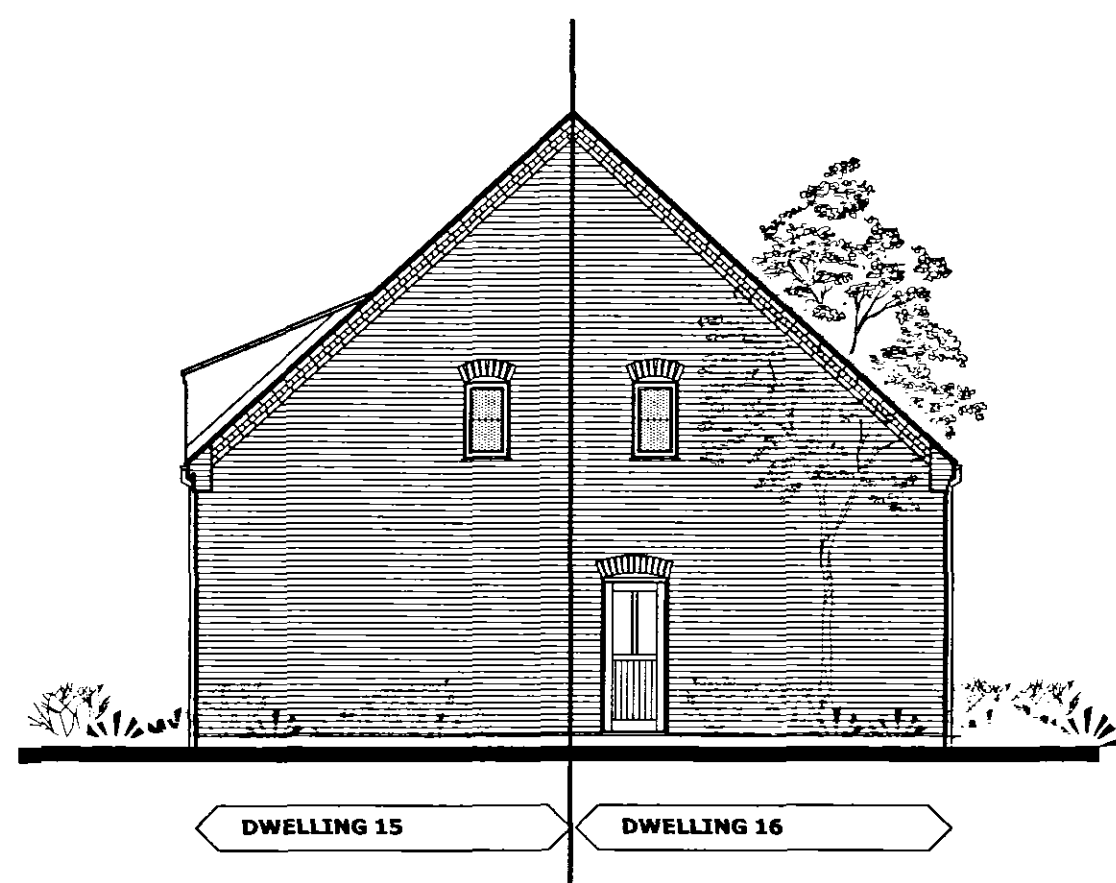


PROPOSED SIDE (NORTH) ELEVATION
DWELLINGS - 9 - 16
 scale: 1:100

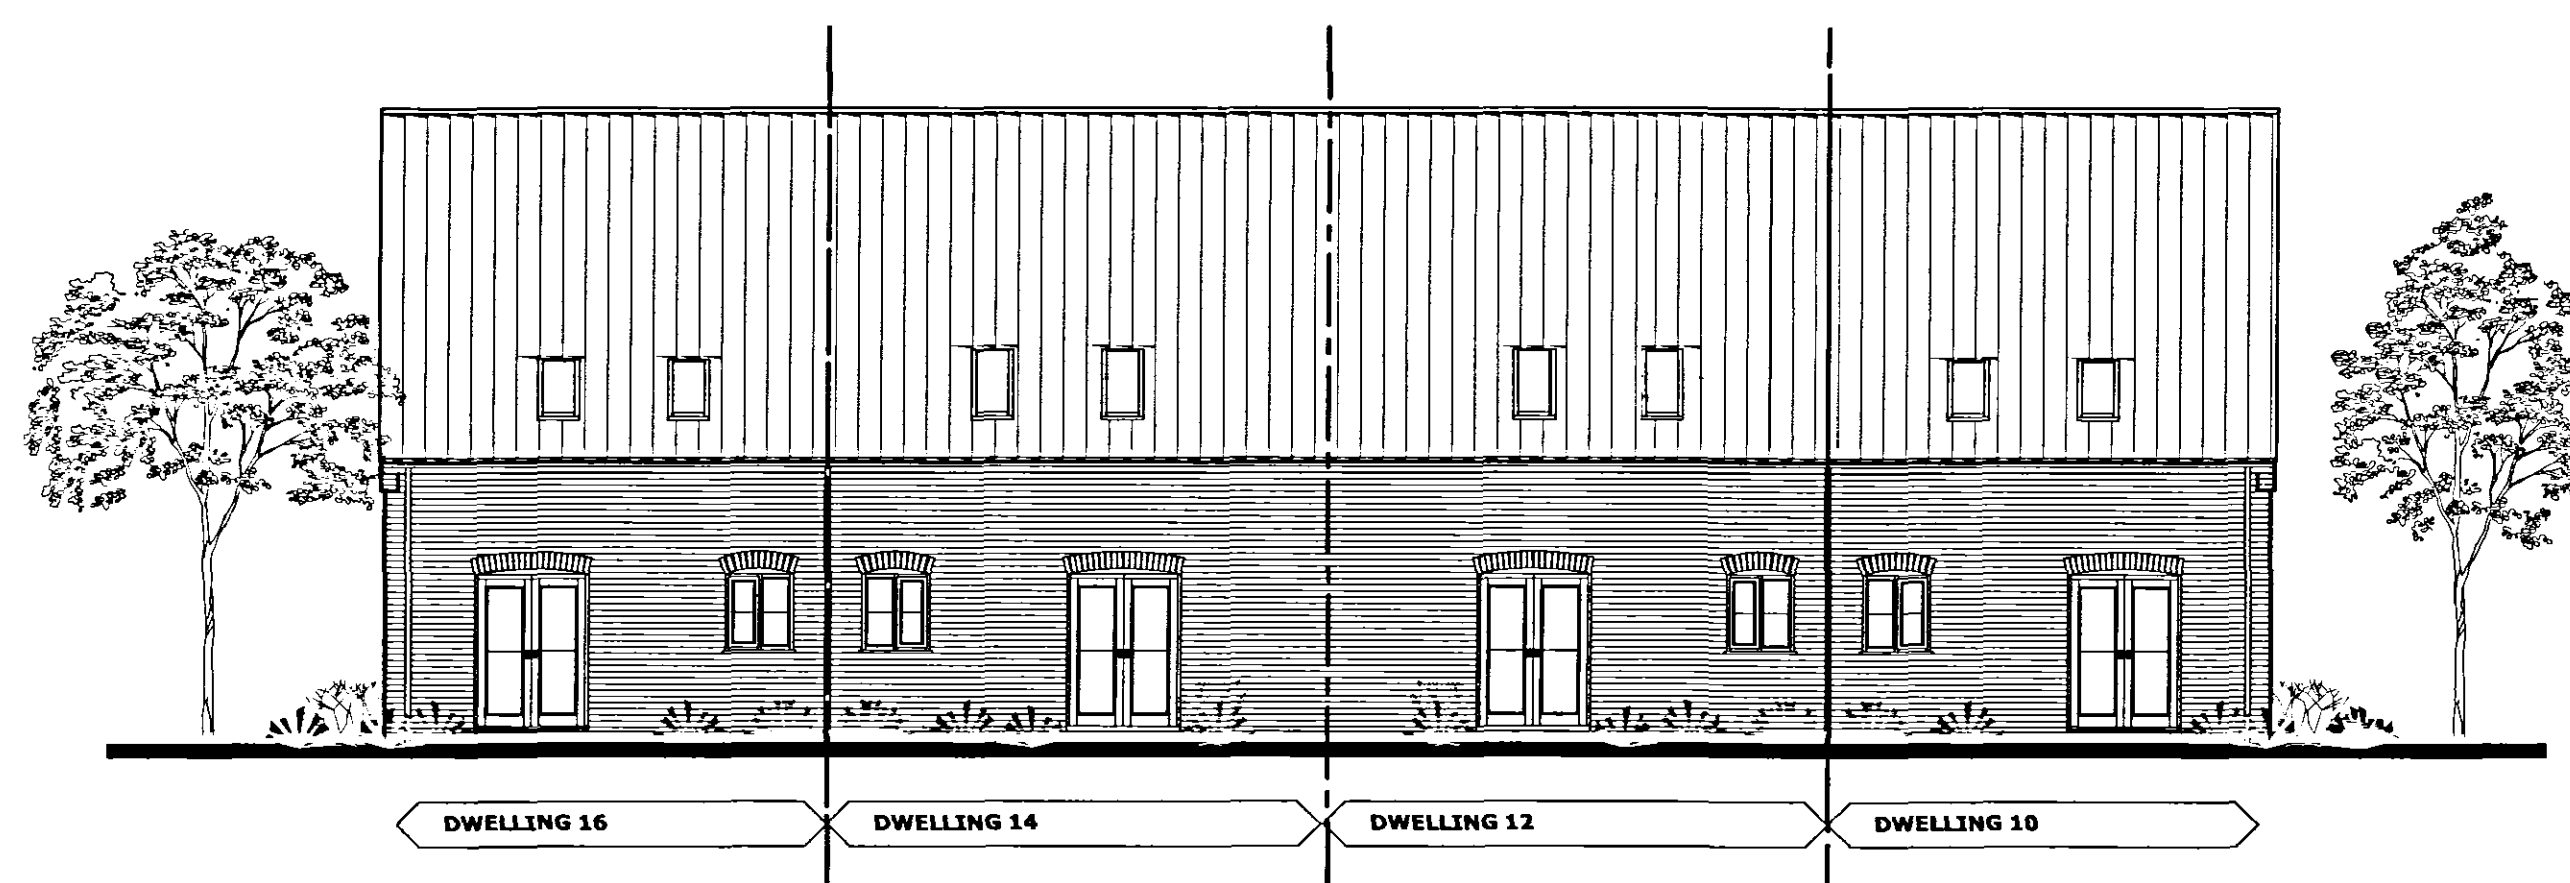

PROPOSED REAR (WEST) ELEVATION
DWELLINGS - 9 - 16
 scale: 1:100

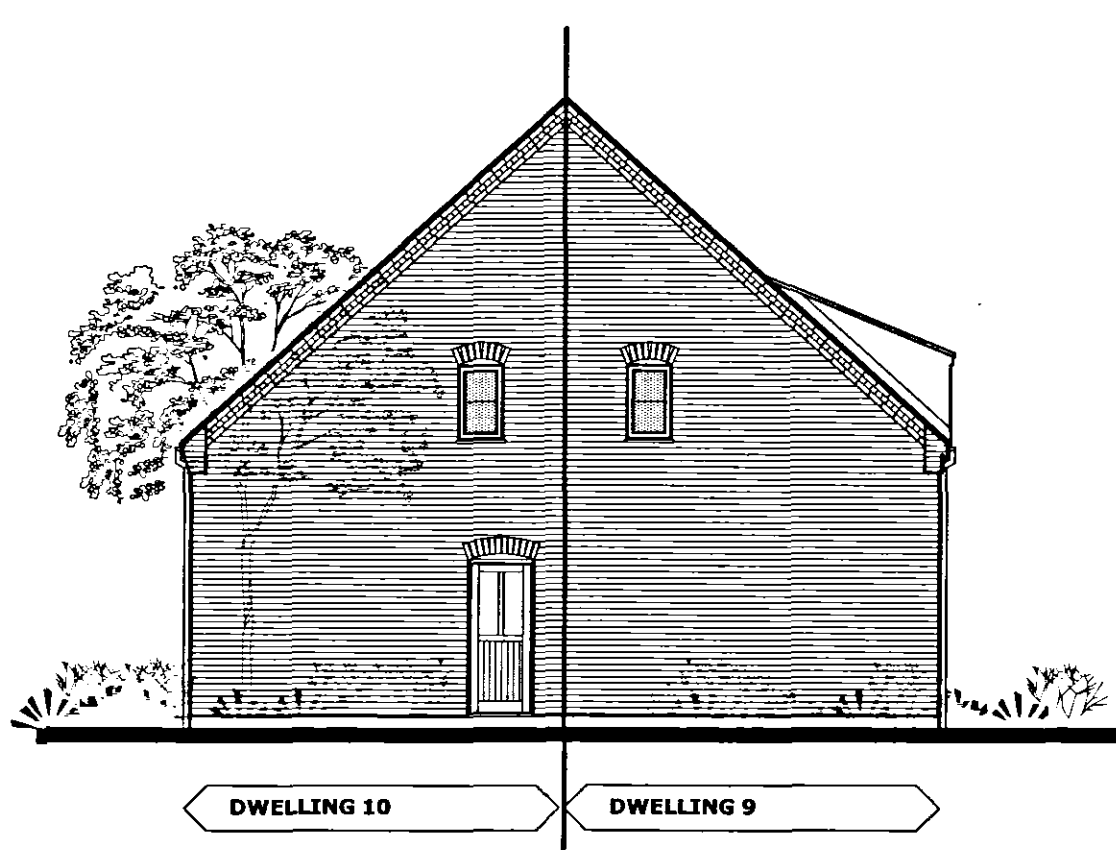

PROPOSED SIDE (SOUTH) ELEVATION
DWELLINGS - 9 - 16
 scale: 1:100

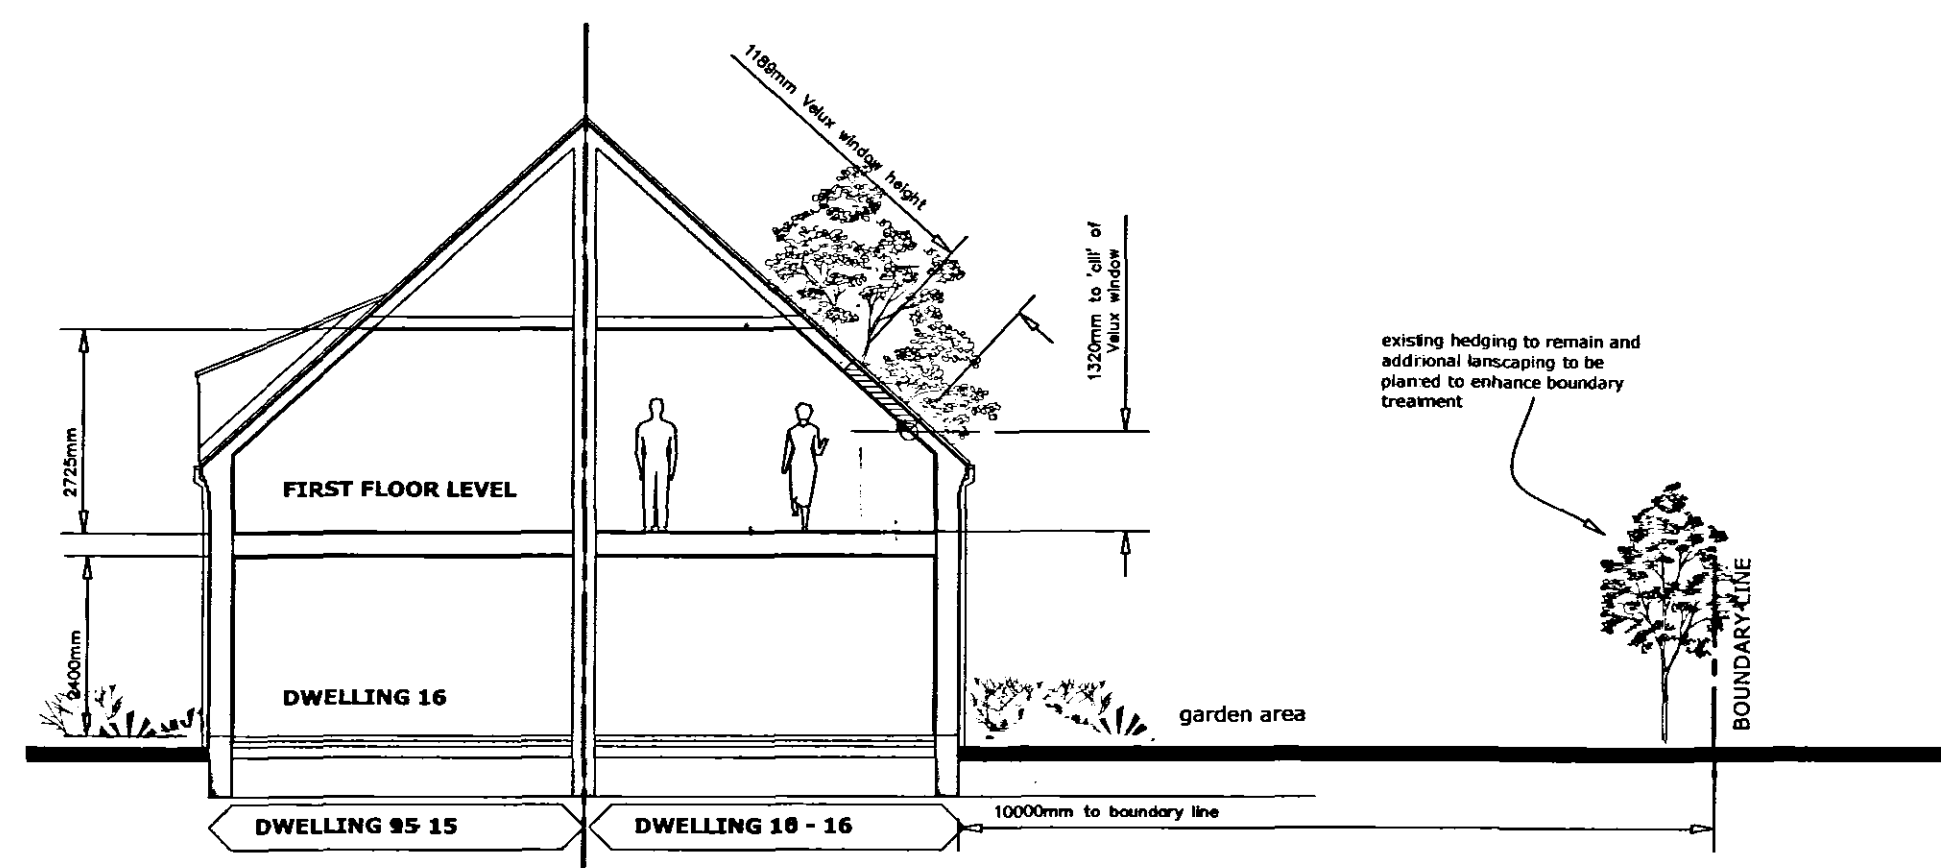

TYPICAL BUILDING SECTION
DWELLINGS - 9 - 16
 scale: 1:100

SHDC
 PLANNING & DEVELOPMENT
 - 7 JUN 2006
 Ref. 0795106

B	27.05.2006	UPDATED FOR PLANNING APPLICATION
A	24.04.2006	DRAWING UPDATED WITH PLANNING OFFICER COMMENTS
Revisions		
Preliminary		For Construction

David Trundley Design Services Limited
 Chartered Institute of Architectural Technologists

Salgate Barn, Islington Road, Tilney All Saints, King's Lynn, Norfolk, PE34 4RY
 Tel: 01553 617700 Fax: 01553 617874 Email: enquiries@otrundleydesign.co.uk

Project Title:
DRUMMOND DEVELOPMENTS LIMITED

**PROPOSED REDEVELOPMENT OF EXISTING
 REDUNDANT HEALTH CARE CENTRE FOR
 RESIDENTIAL USE**

Drawing Title:
**PROPOSED ELEVATIONAL TREATMENTS
 DWELLINGS 9 -16**

Scale: 1:50, 1:100 Date: FEB 2006 Drawn: TB

Drawing Number:
05-66-106B

Copyright:
 This drawing must not be re-issued, loaned or copied without the consent of David Trundley Design Services Limited. Do not scale this drawing, use only figured or grid dimensions. All dimensions to be checked by contractor on site

Signature
SUPERSEDED