PROPOSED ELEVATIONS

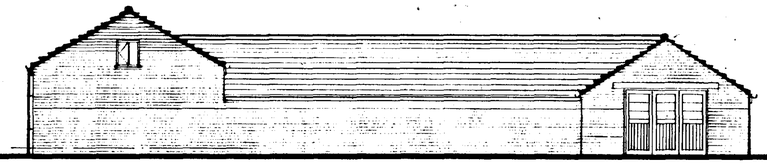

front

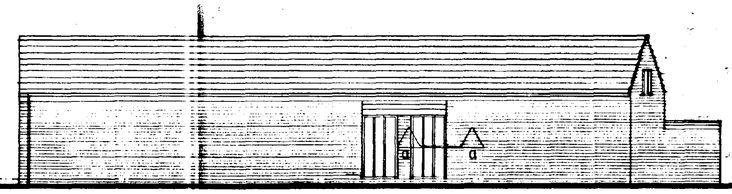

side(west)

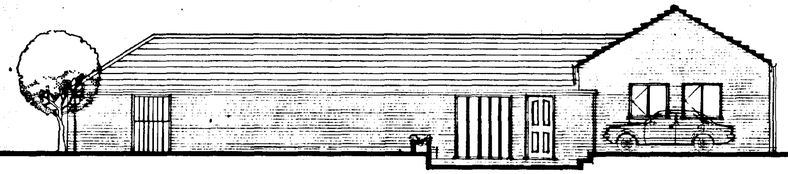

rear

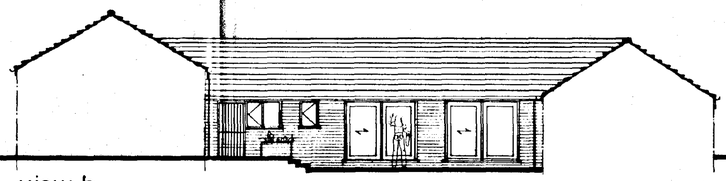

view b



1:10

aa (section through window frame - typical)

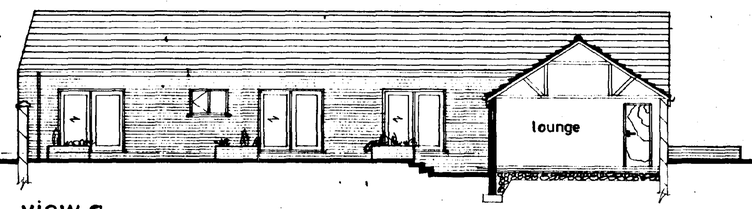

view a

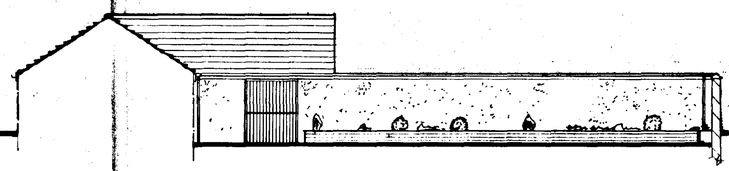

view c

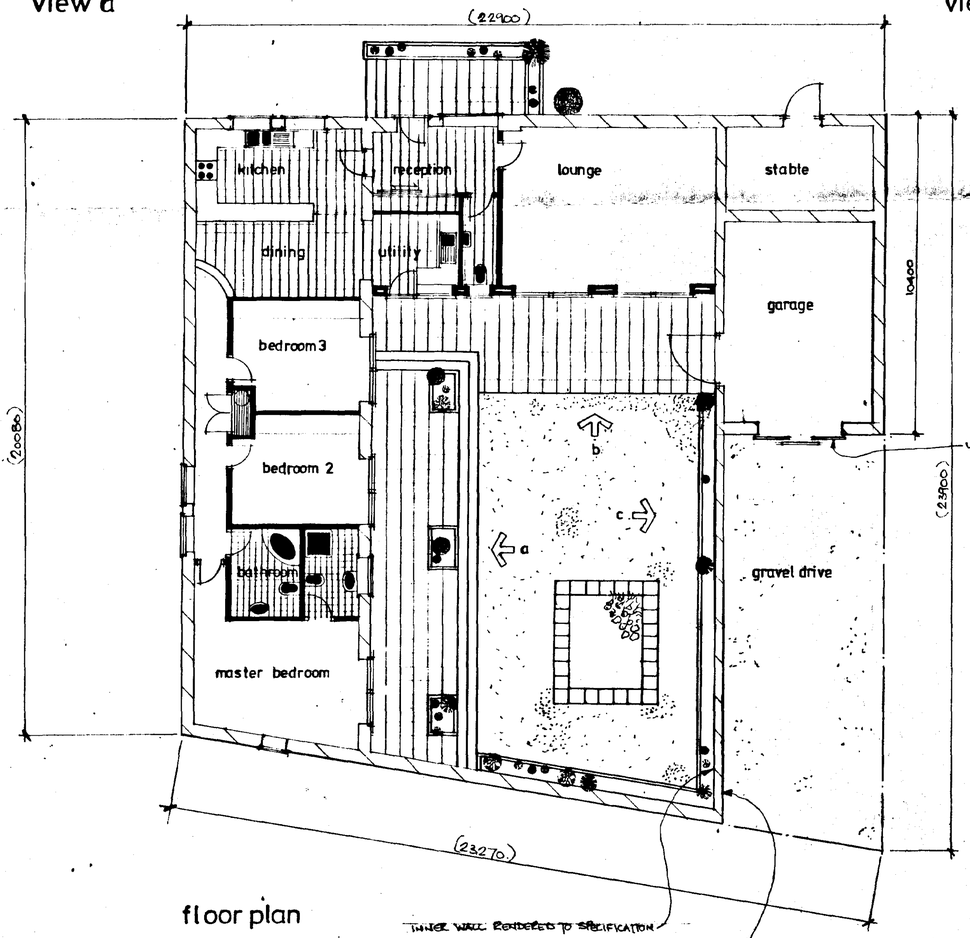

floor plan

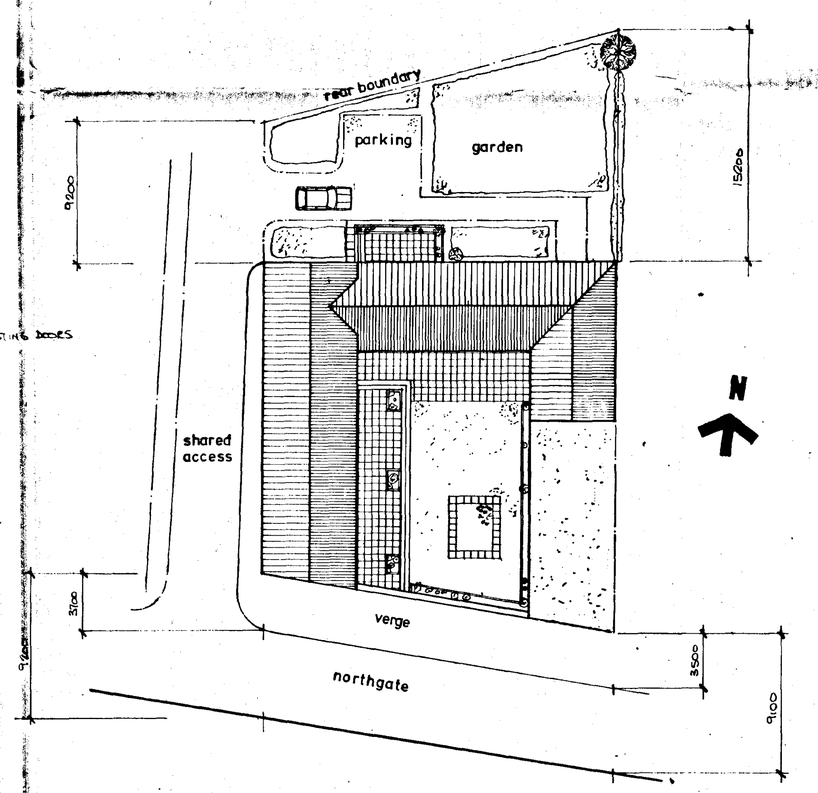

block plan
1:500

SHEET 2 OF 2

NOTES

All dimensions must be checked on site and not scaled from this drawing.

SPECIFICATION

BRICKWORK :- EXISTING BRICKWORK TO BE CLEANED & RE-POINTED
TILES :- EXISTING TILES
RAINWATER GOODS :- BLACK UPVC
WINDOWS :- HARDWOOD OR SOFTWOOD D/G
COPPTACED WALL (PATIO WEST ELEVATION) TO BE WATERPROOF RENDER - COLOUR OFF WHITE
EXTERIOR WOOD FINISHES RONSEAL - ANTIQUE OAK.

Date	Revisions

© copyright

Client
M.W. MAYS-SAXBY

Job Title

Drawing Title
PROPOSED BARN CONVERSION TO DWELLING AT:-
THE FARM BUILDINGS,
WEST PINCHBECK,
SPALDING,
LINCS.

Scale 1:100 1:500

Date 9·8·94 | Drawn by I.R.L.

Drg No. MWM/200 | Rev.