


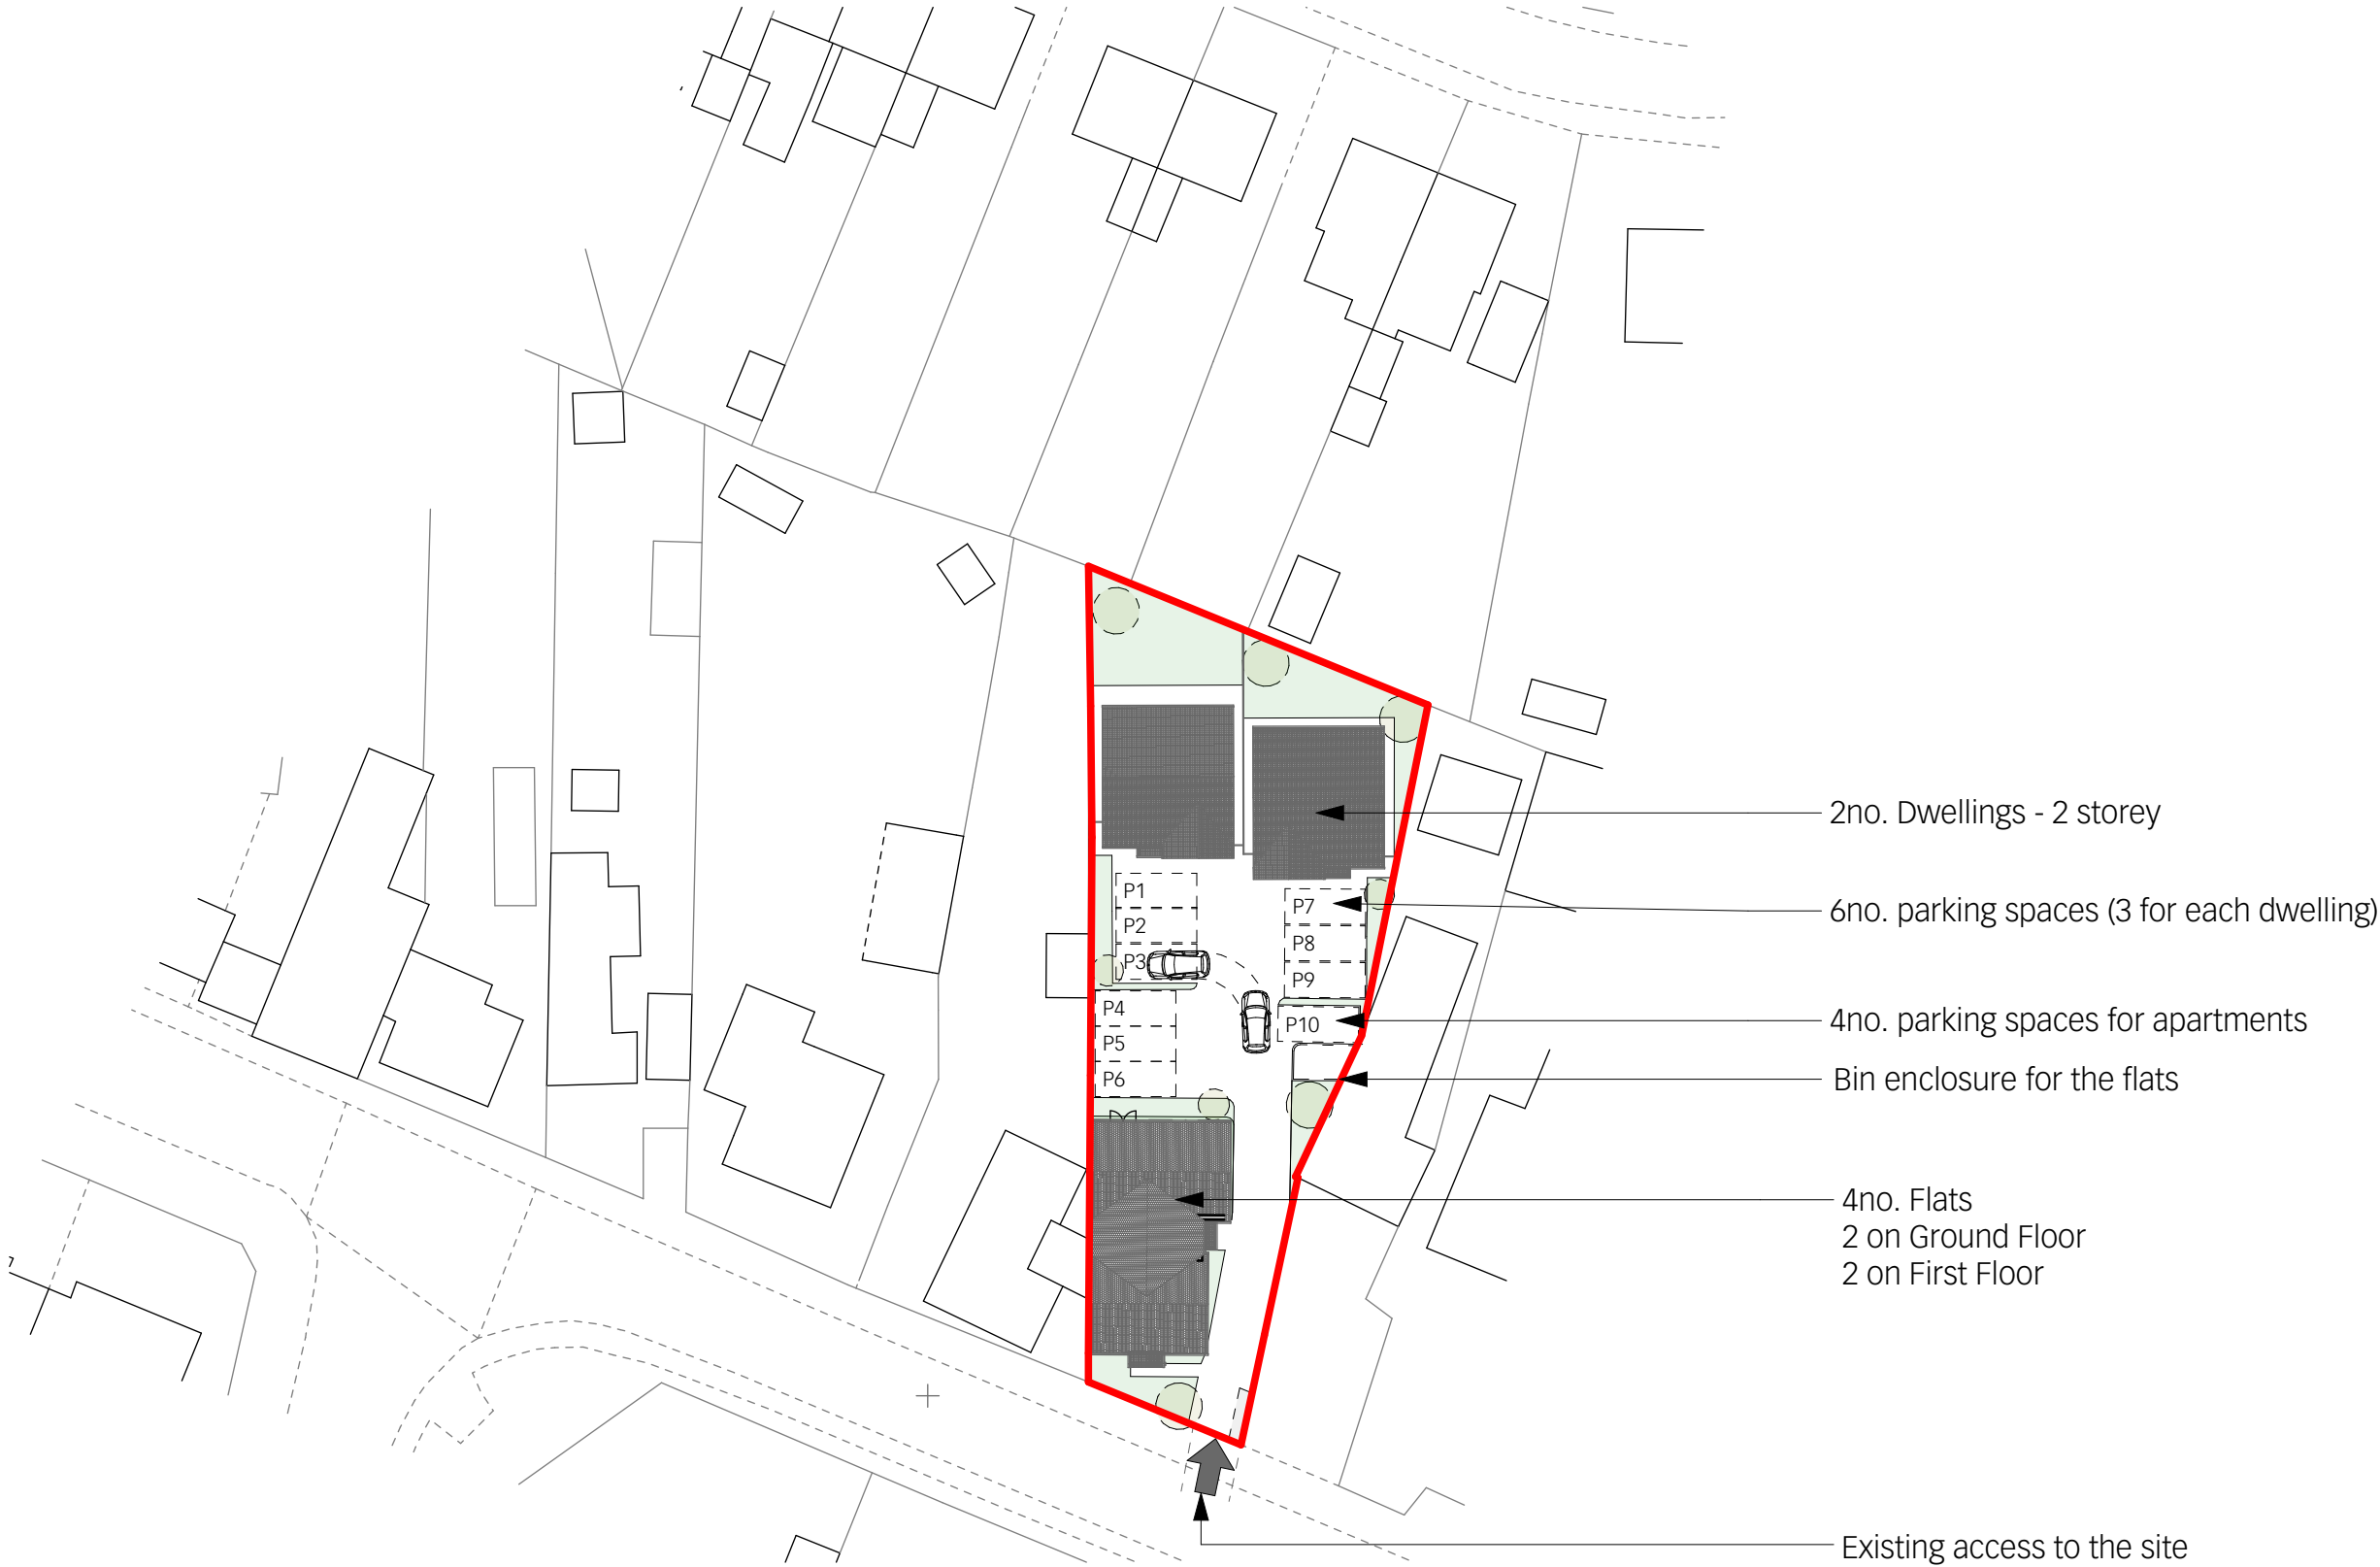

1 Block Plan 1:500

Purpose of Issue

notes

architect

HAYWARD MCMULLAN ARCHITECTS

The Stables, Braeside, 67 Burton Road, Melton Mowbray, LE13 1DL T.01664 566997 F.01664 566997 info@haywardmcmullan.com

project

drawing title

186 Bridge Road, Sutton Bridge, Spalding
PE12 9SF

Block Plan

client

scale @ A3

drawn by

1:500, 1:1

CH

Project No.


Drawing Number

rev

2429

A002

Red Line denotes site boundary

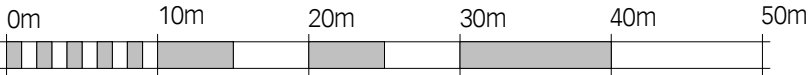

SCALE 1:500

