


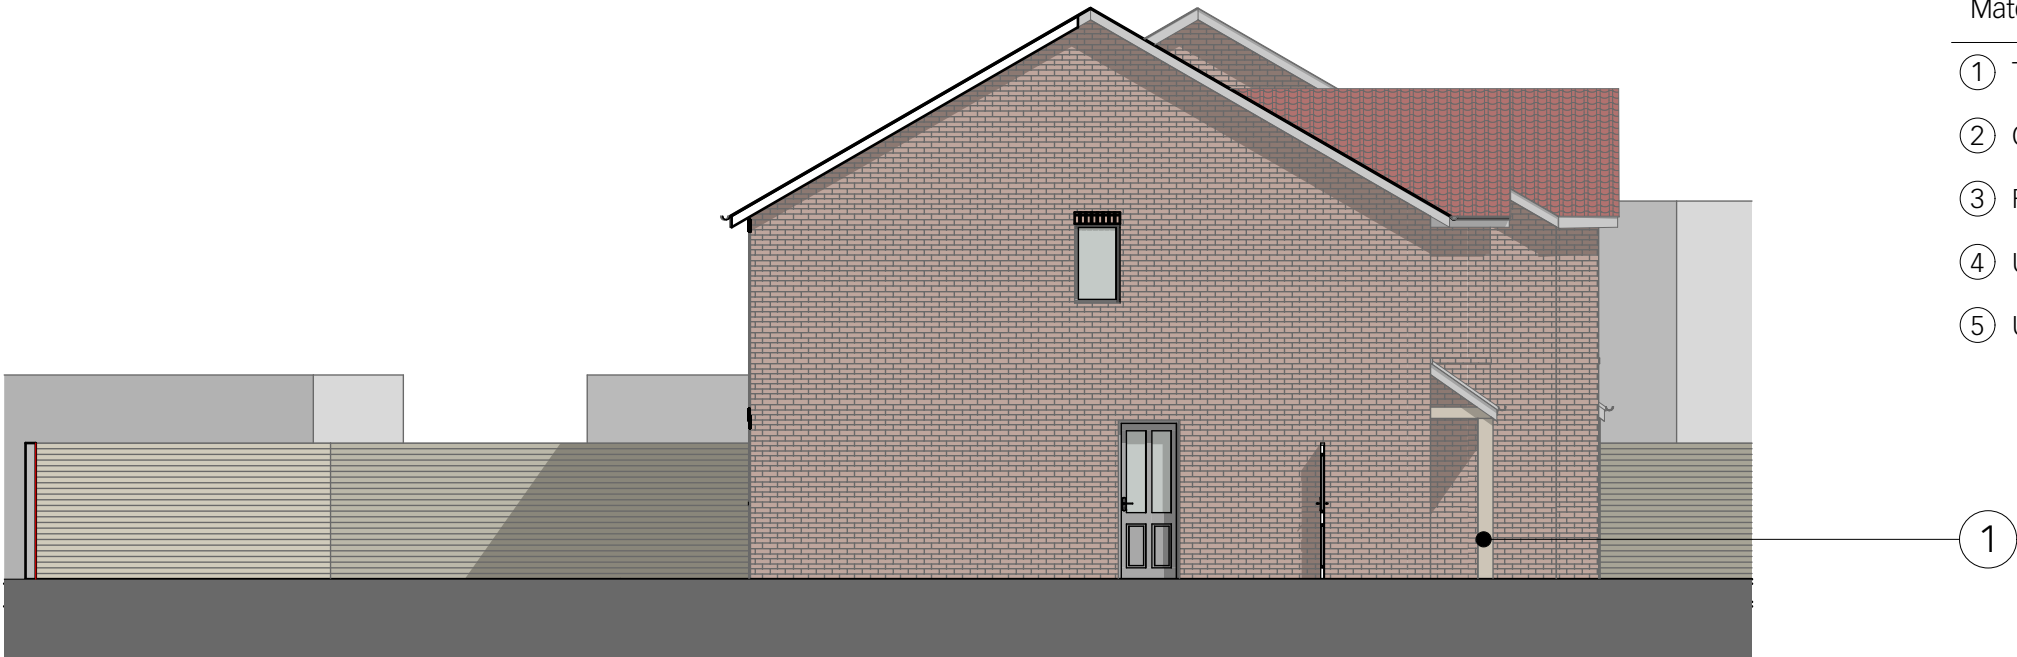

- Materials Key:
- ① Timber
 - ② Concrete Plain Tiles
 - ③ Red Facing Brick
 - ④ UPVC Casements
 - ⑤ UPVC Casements

1 Side Elevation One 1:100



2 Side Elevation Two 1:100

Purpose of Issue	notes	architect	drawing title		
	Red Line denotes site boundary	HAYWARD MCMULLAN ARCHITECTS The Stables, Braeside, 67 Burton Road, Melton Mowbray, LE13 1DL T.01664 566997 t. 01664 566997 info@haywardmcmullan.com	Proposed Elevations - Dwellings		
		project	186 Bridge Road, Sutton Bridge, Spalding PE12 9SF	scale @ A3	drawn by
		client		1:100	CH
			Project No.	Drawing Number	rev
			2429	PL103	