




Front Visual - Dwellings



Front Visual - Flats



Top View Visual - Front
notes

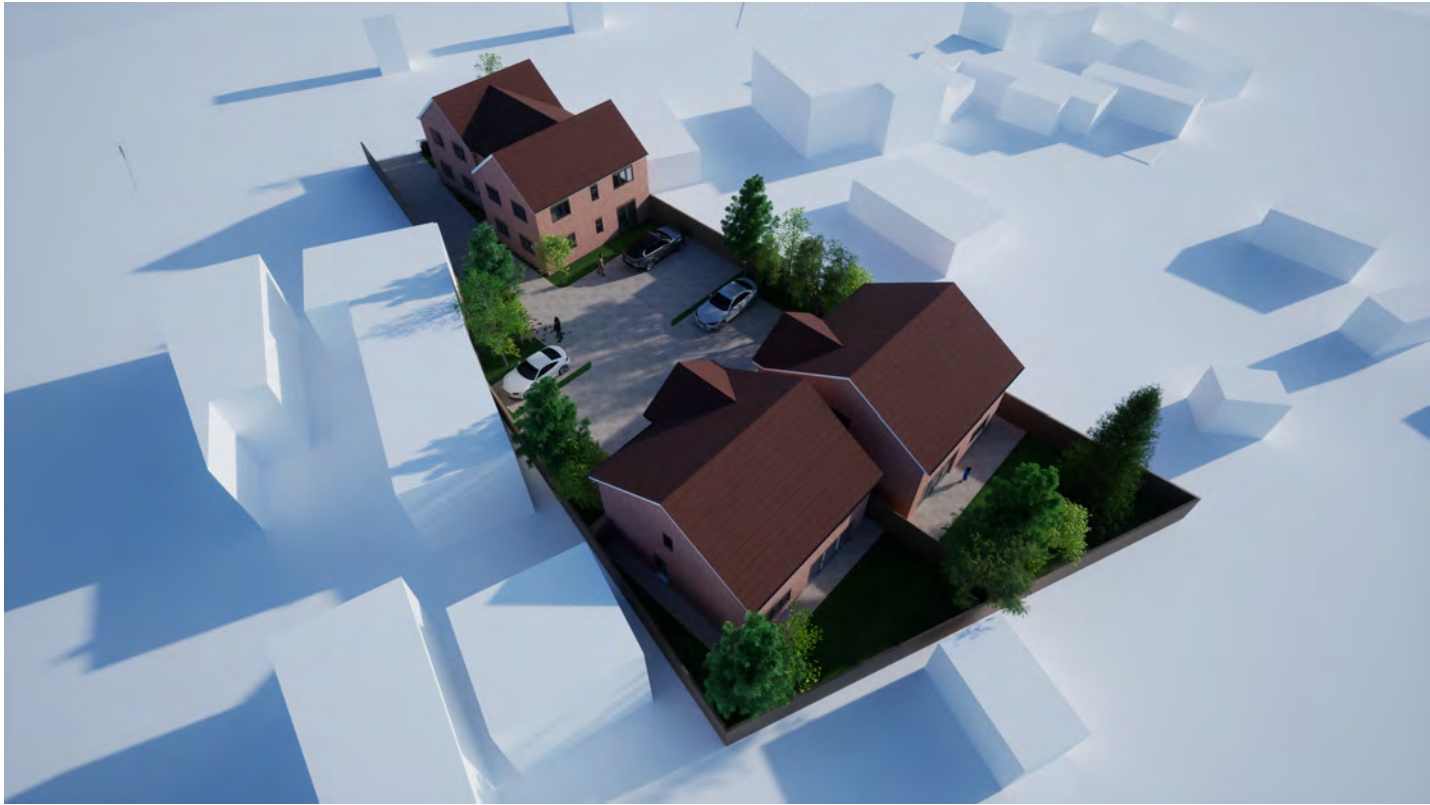

Top View Visual - Rear

Purpose of Issue

architect
HAYWARD MCMULLAN ARCHITECTS
The Stables, Braeside, 67 Burton Road, Melton Mowbray, LE13 1DL T.01664 566997 t. 01664 566997 info@haywardmcmullan.com

project	drawing title		
186 Bridge Road, Sutton Bridge, Spalding PE12 9SF	Proposed Visuals		
client	scale @ A3	drawn by	
		CH	
	Project No.	Drawing Number	rev
	2429	PL107	