
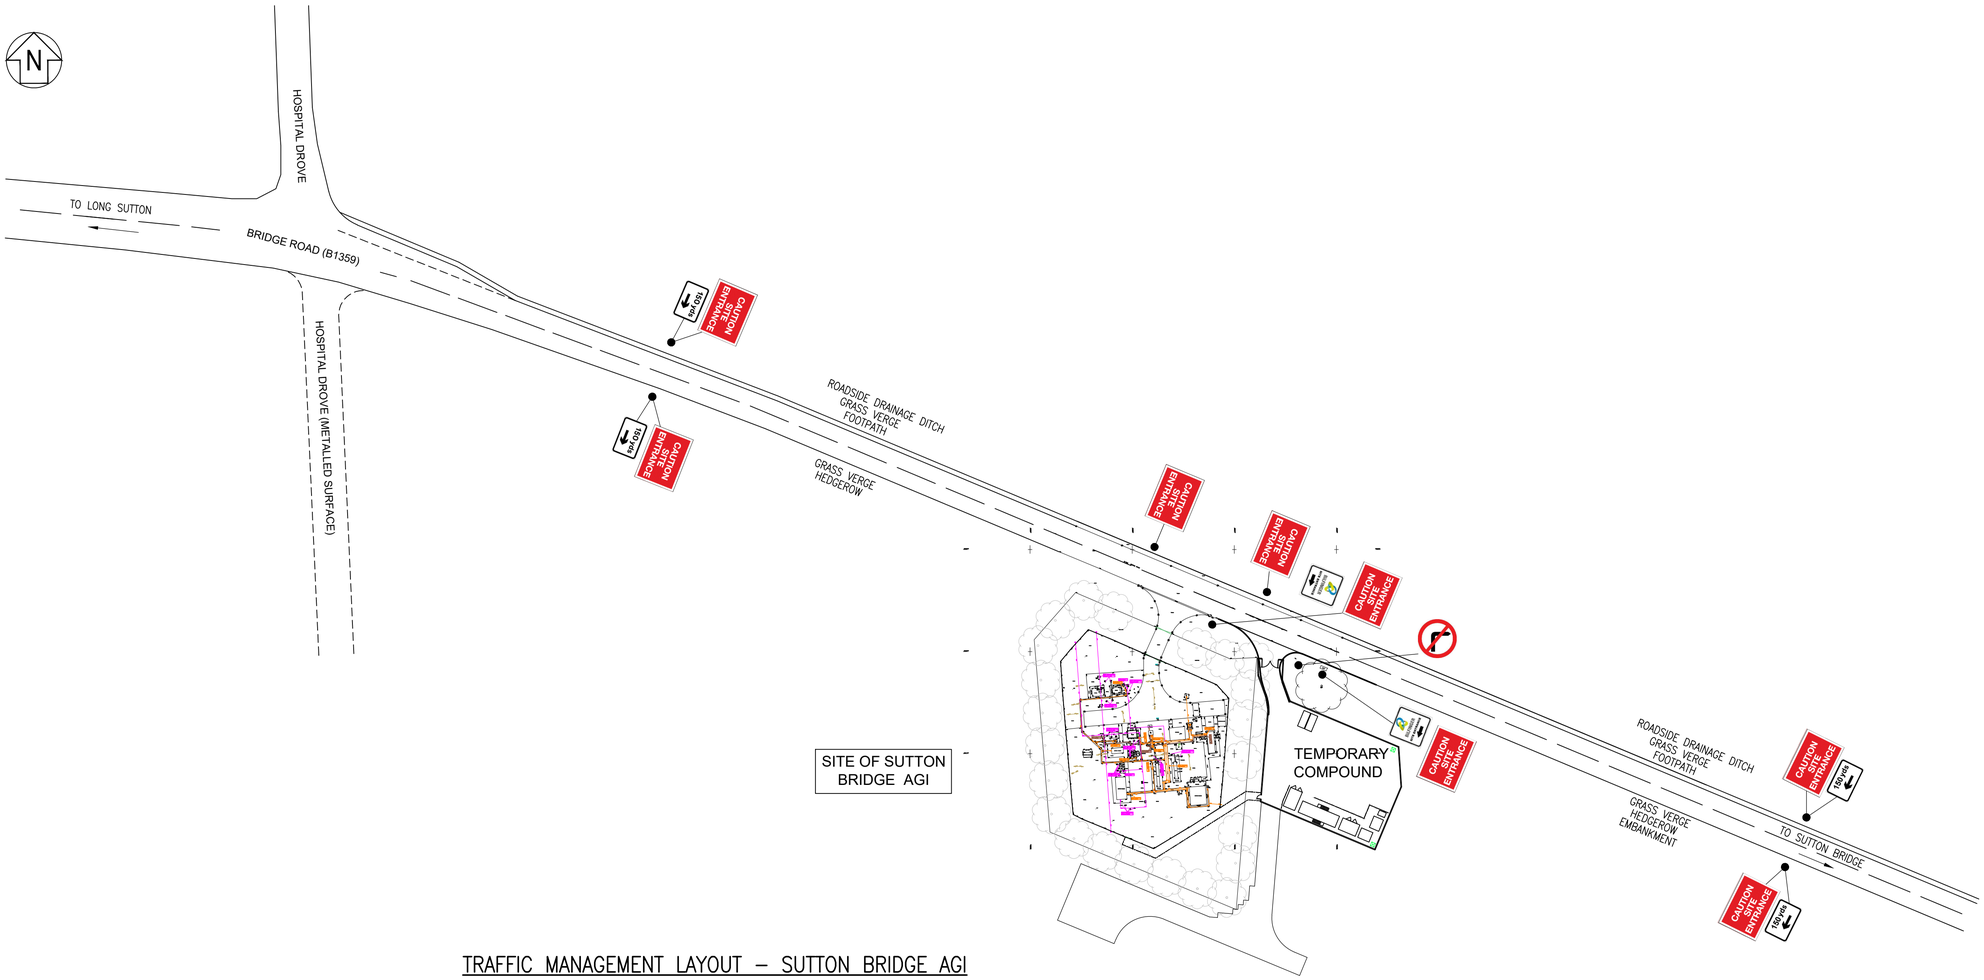


TRAFFIC MANAGEMENT LAYOUT – SUTTON BRIDGE AGI

SCALE 1:750

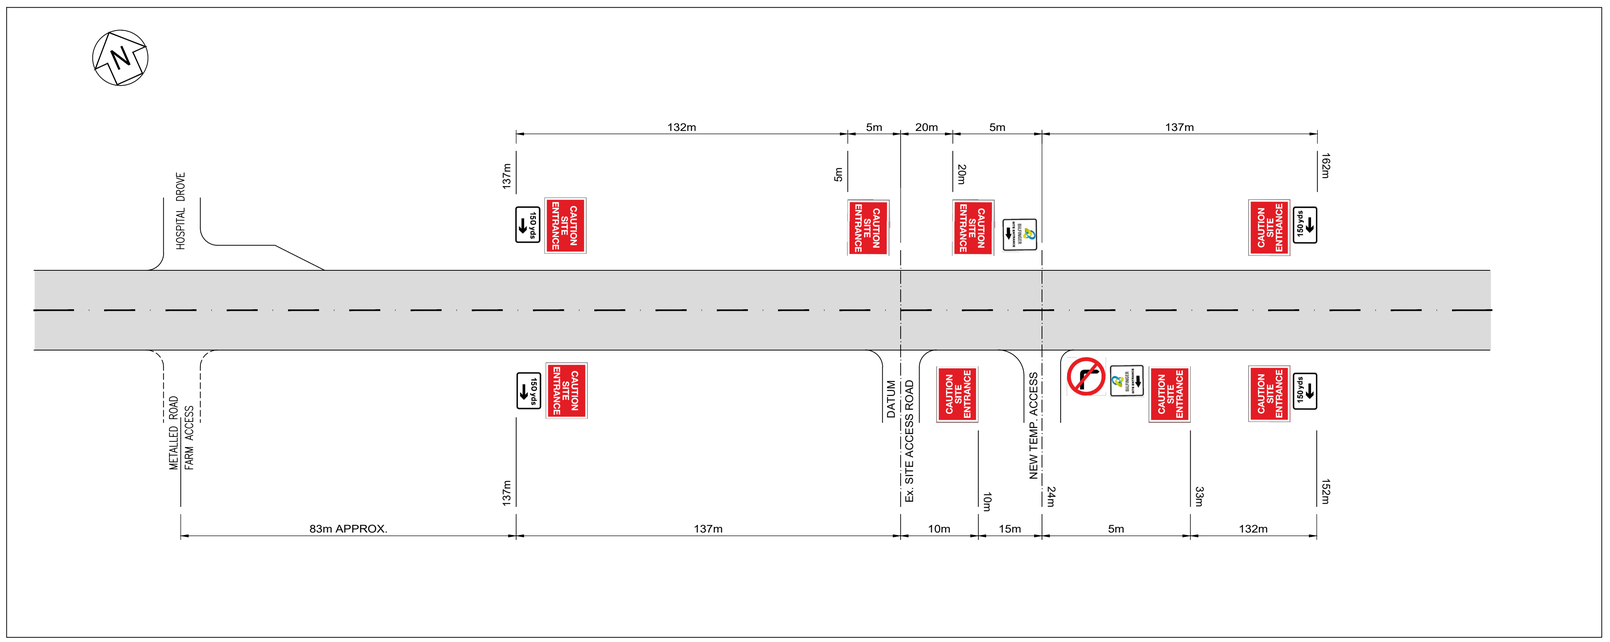


SCHEMATIC TRAFFIC MANAGEMENT LAYOUT

NOT TO SCALE

GENERAL NOTES.

1. DO NOT SCALE FROM THIS DRAWING, WORK FROM FIGURED DIMENSIONS ONLY.
2. ALL DIMENSIONS AND LEVELS TO BE CHECKED ON SITE PRIOR TO COMMENCEMENT OF WORK AND ANY DISCREPANCIES BROUGHT TO THE ATTENTION OF THE ENGINEER / DESIGNER.
3. CONTRACTOR TO BE RESPONSIBLE FOR THE CORRECT SETTING OUT OF THE PERMANENT WORKS.
4. ALL LEVELS AND CO-ORDINATES SHOWN ON THE DRAWINGS ARE TO ORDNANCE DATUM.
5. ALL ELEVATIONS AND CO-ORDINATES ARE IN METRES.
6. ALL DIMENSIONS ARE IN METRES.

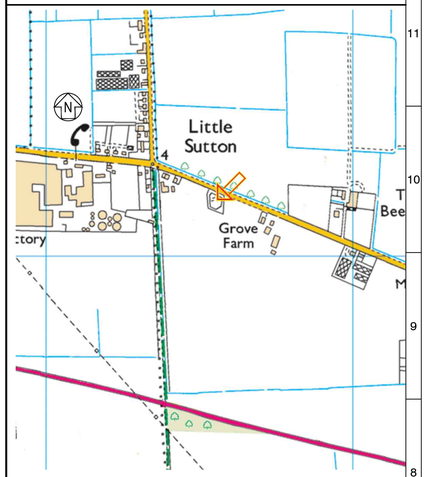

LOCATION PLAN

SCALE 1:10,000

OS CO-ORDINATES: 545555mE; 322175mN

REV.	DESCRIPTION OF REVISION	DATE	DRN BY	CHK'D BY	APP'D BY
A2	ISSUED FOR EMPLOYER REVIEW	18.09.20	AA	LMc	SC
A1	ISSUED FOR EMPLOYER REVIEW	12.08.20	AA	DC	LMc
A	ISSUED FOR EMPLOYER REVIEW	24.10.19	HJ	LE	DC

BILFINGER UK Ltd
Wilson House, Kelburn Court
Daten Park, Birchwood,
Warrington, Cheshire. WA3 6UT
Tel: +44 (0) 161 537 5555
WWW.UK.BILFINGER.COM

THIS DRAWING IS CONFIDENTIAL & IS THE PROPERTY OF BILFINGER UK Ltd. IT MUST NOT BE DISCLOSED TO A 3RD PARTY, COPIED OR LENT WITHOUT WRITTEN CONSENT OF AN AUTHORISED BILFINGER UK Ltd REPRESENTATIVE.

CLIENT: Cadent

PROJECT:
CADENT GAS SUTTON BRIDGE AGI
PRE-HEAT REPLACEMENT PROGRAMME (PRP) PHASE2 LOT 2

TITLE:
CIVIL AND STRUCTURAL
TRAFFIC MANAGEMENT PLAN (TMP)

DRAWN:	H.JONES	DATE: 23.09.2019	
CHECKED:	D.CASHEN	DATE: 24.10.2019	
APPROVED:	L.McGIVERN	DATE: 24.10.2019	
PLANT:	SUTTON BRIDGE PRS	SCALE: 1:750	Drg SIZE A1
LOCATION:	SUTTON BRIDGE		

CLIENT PROJECT/DRAWING No:

DRAWING No: PPPX2040037-07-60-0002 A2