
EXISTING SITE LOCATION PLAN 1:1250




N

1:1250 SCALE BAR

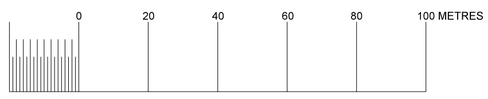

EXISTING BLOCK PLAN 1:200

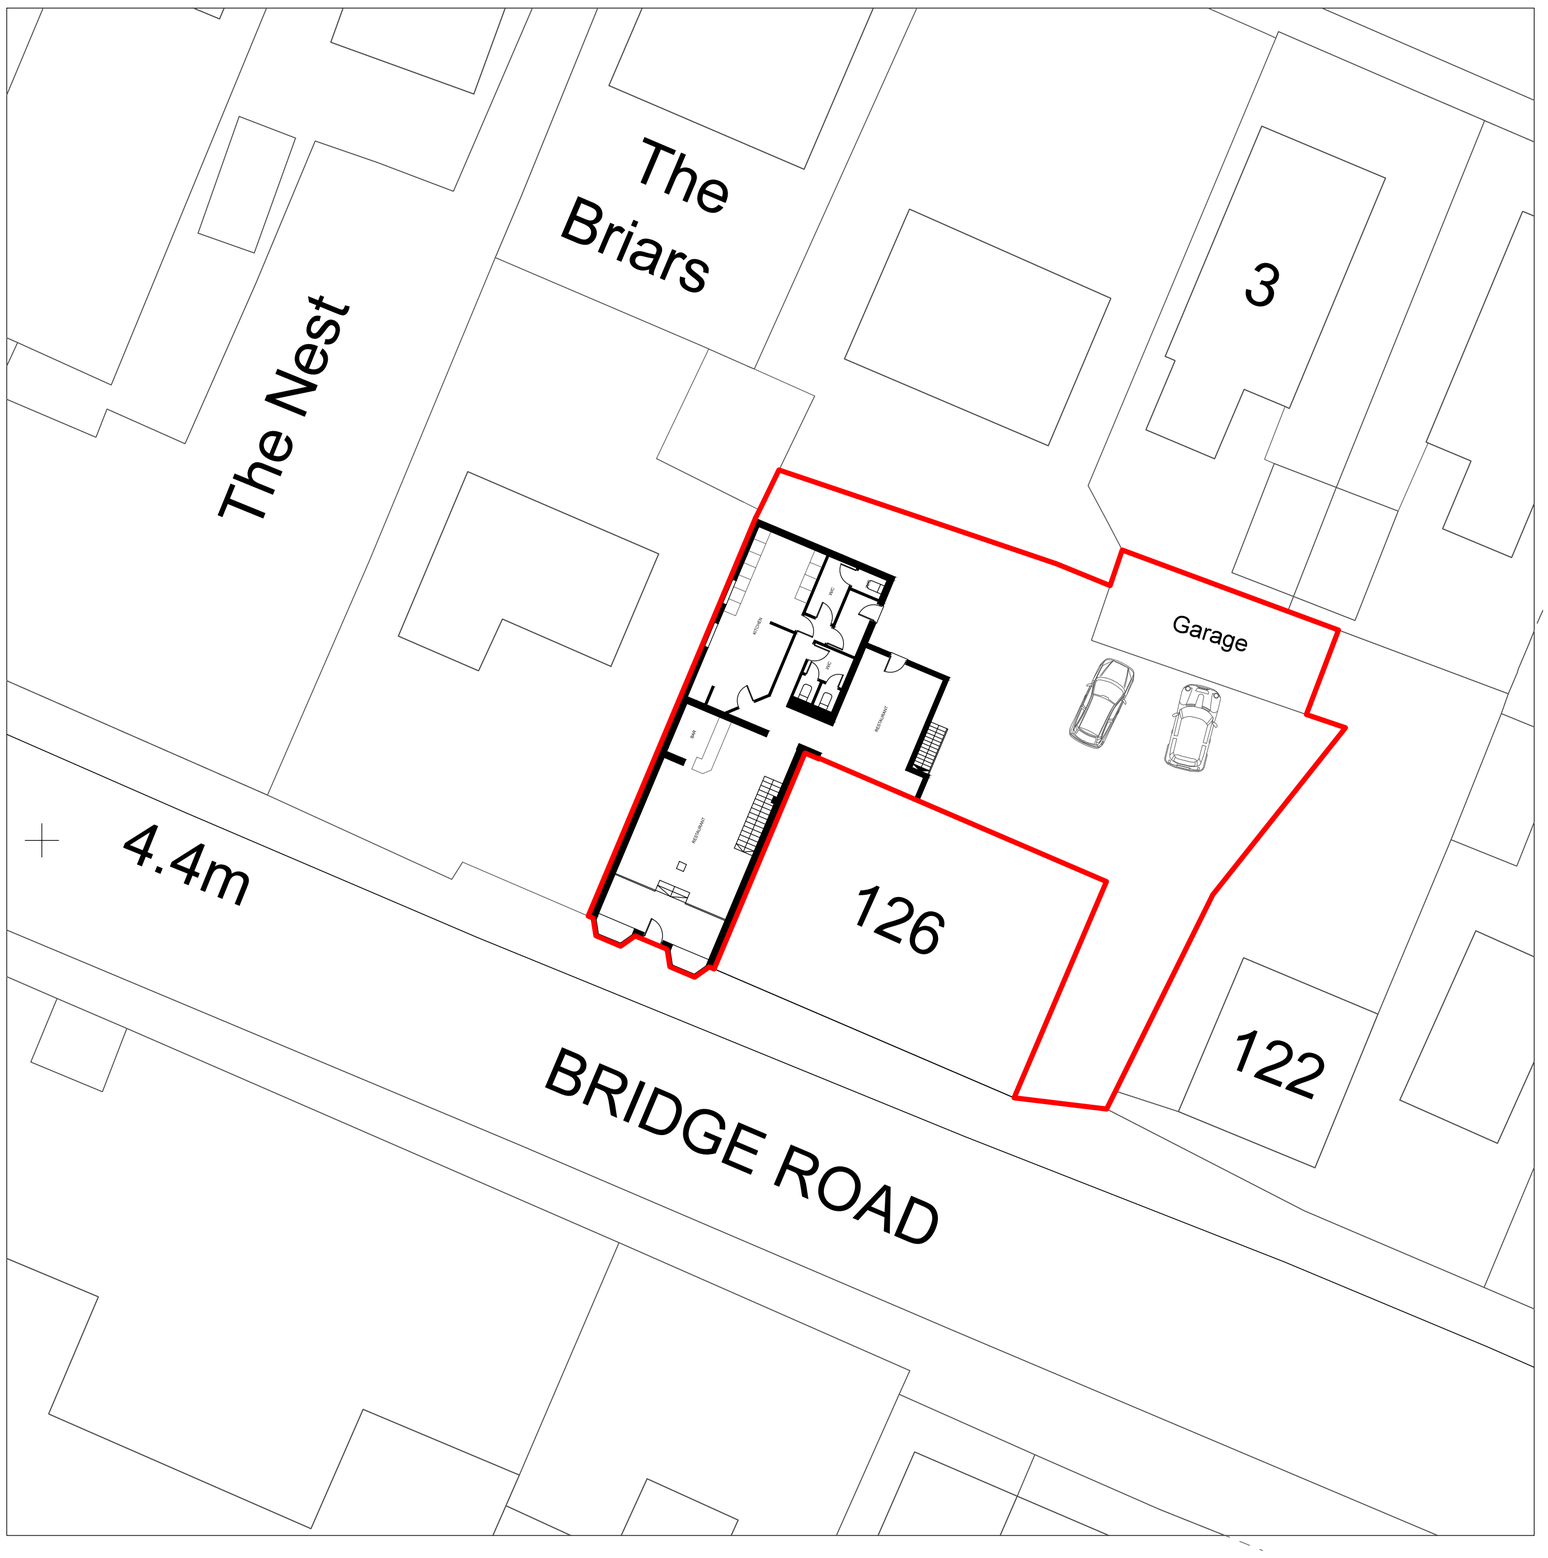

1:200 SCALE BAR



NOTE(S):

Copyright. All Rights Reserved.

This drawing MUST NOT be reproduced without permission.

Crown Barclay
ARCHITECTURAL SERVICES

6 The Park, St Pegas Road, Peakirk, Peterborough, PE6 7NG
T: (01733) 253 994
E: info@crownbarclay.co.uk
W: www.crownbarclay.co.uk

DRAWING TITLE: EXISTING LOCATION & BLOCK PLAN
DRAWING No: 2016-110-01_PA

DATE: 09-08-2016

CLIENT: MR MOHAMMED YASEEN

ADDRESS:
128 BRIDGE ROAD, SUTTON BRIDGE, SPALDING, PE12 9SF

PLANNING APPLICATION

SCALE: 1:50 @ A1 (1:100 @ A3)