





FRONT

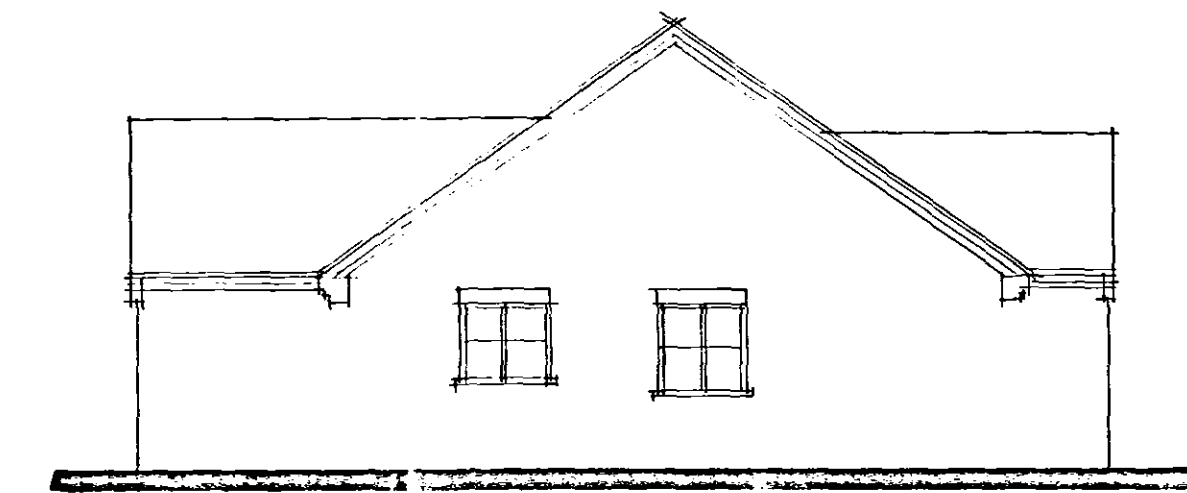

SIDE

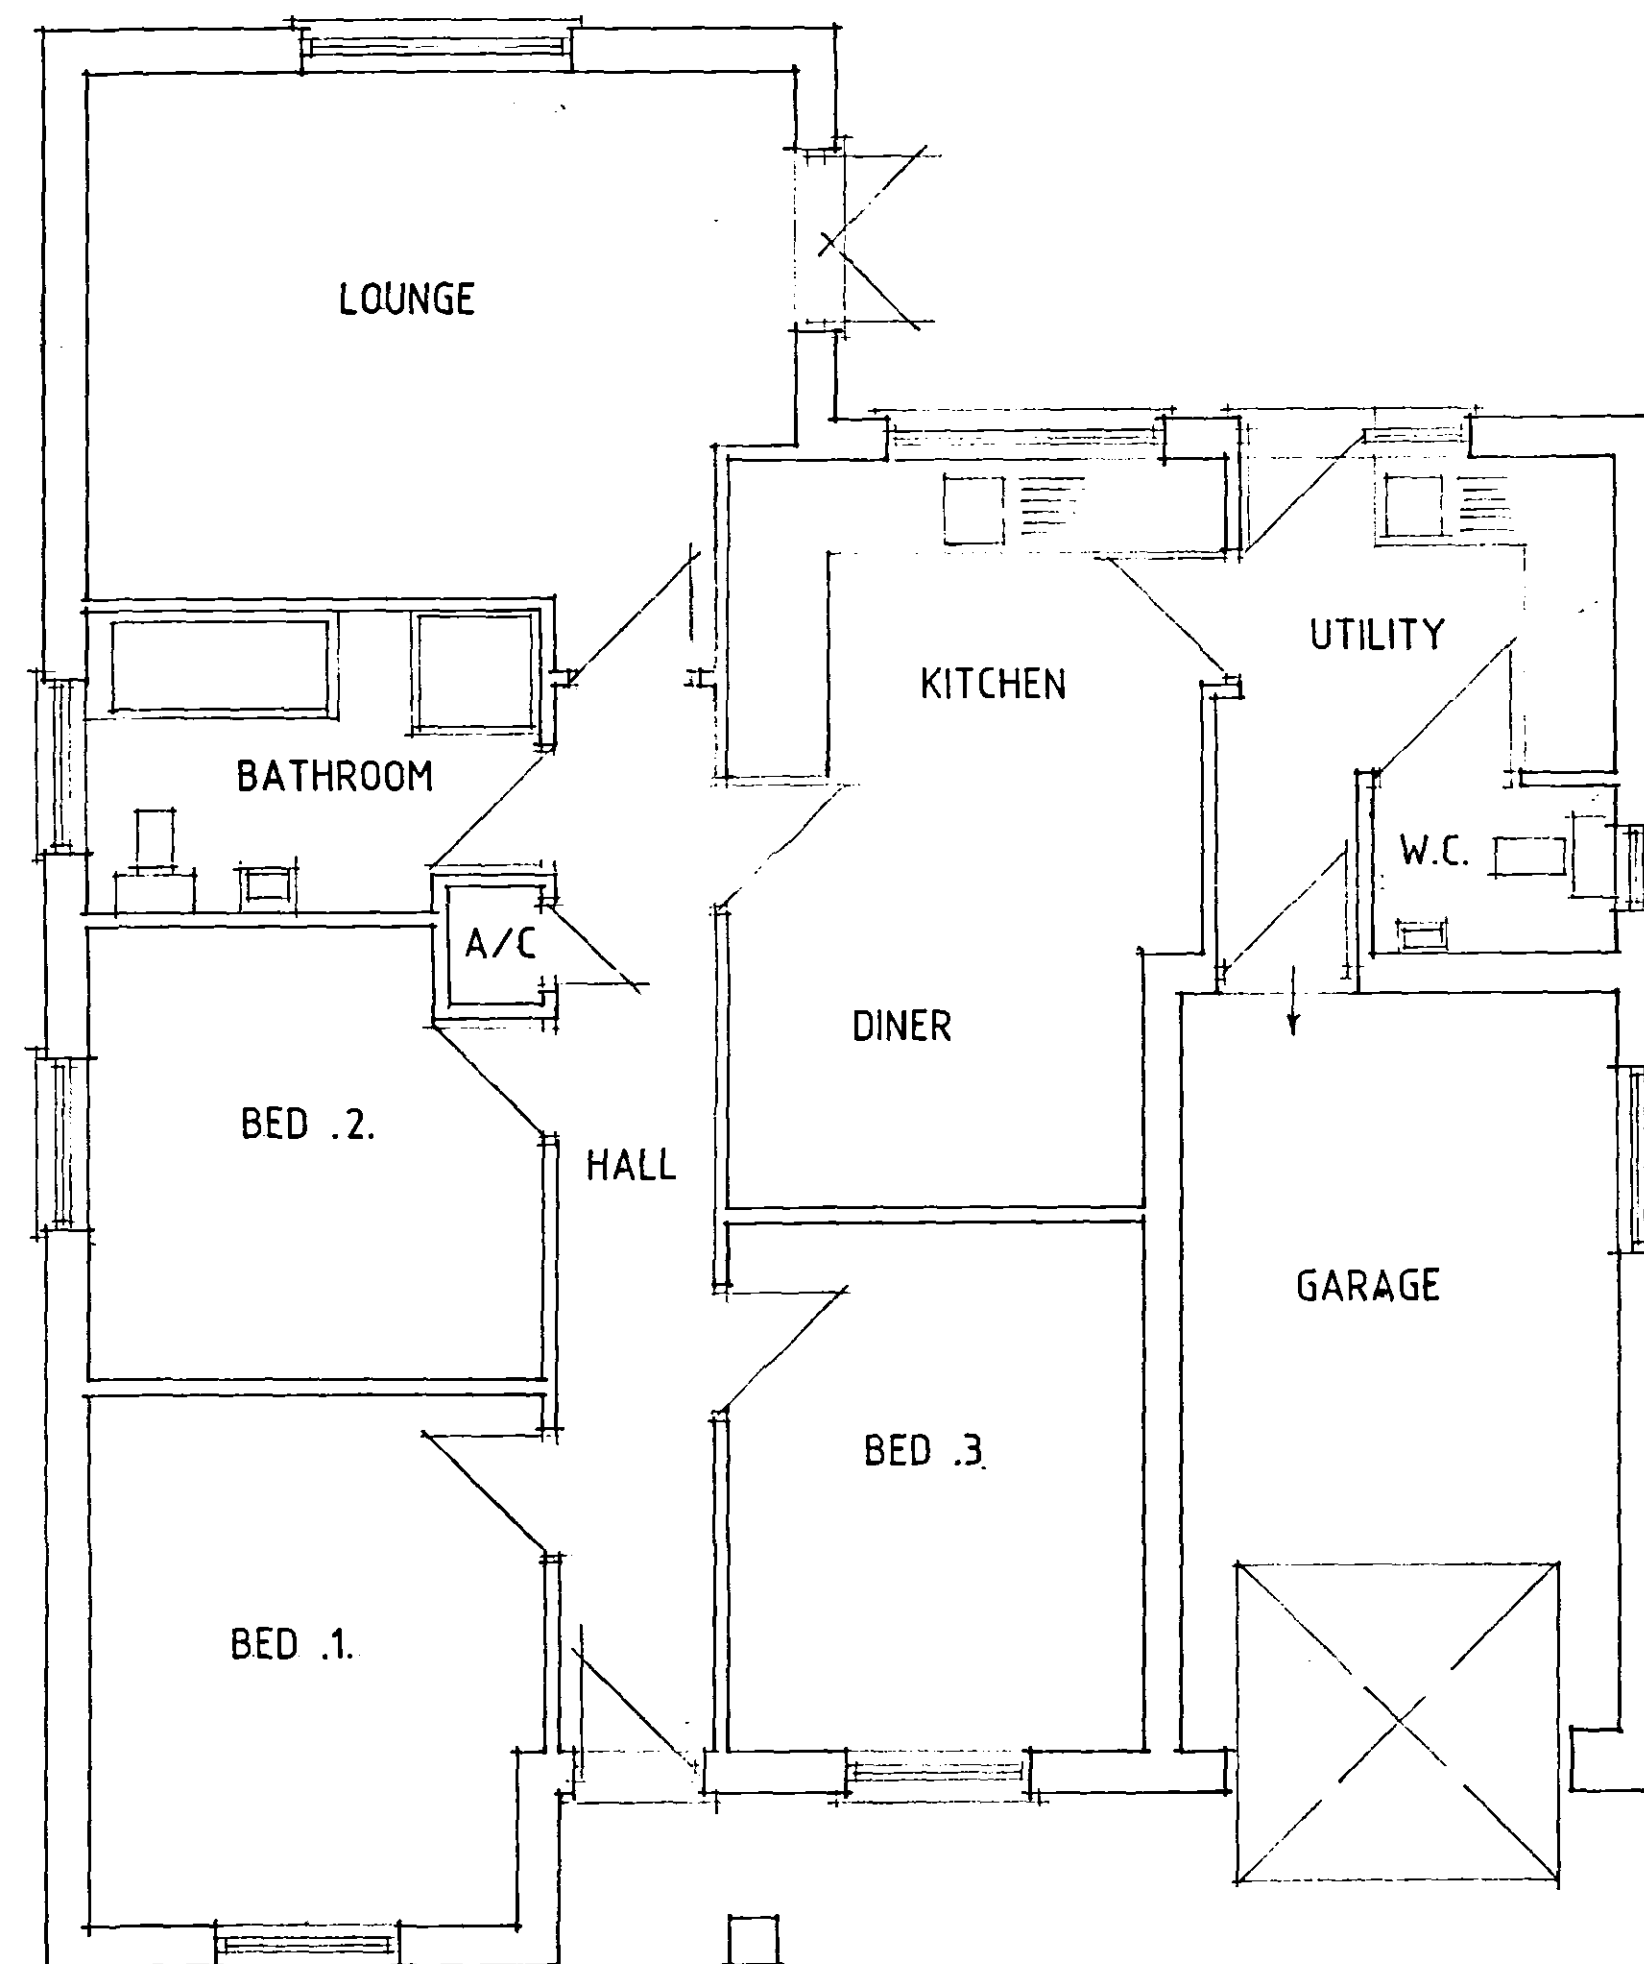

FLOOR PLAN

Status
DESIGN
CONSULTANTS IN ARCHITECTURE & PLANNING

PROPOSED BUNGALOW &
GARAGE AT KING STREET,
SUTTON BRIDGE ADJ. 124
BRIDGE ROAD FOR

MR. & MRS. J. RIX.

BUNGALOW PLAN
SKETCH

1:50	1:100	SD06-072/2
NOV-06		B.GILHAM.

2 Edinburgh Walk, Holford,
Spalding, Lincs. PE12 7AP
Tel: 01406 424343 Fax: 01406 490702

