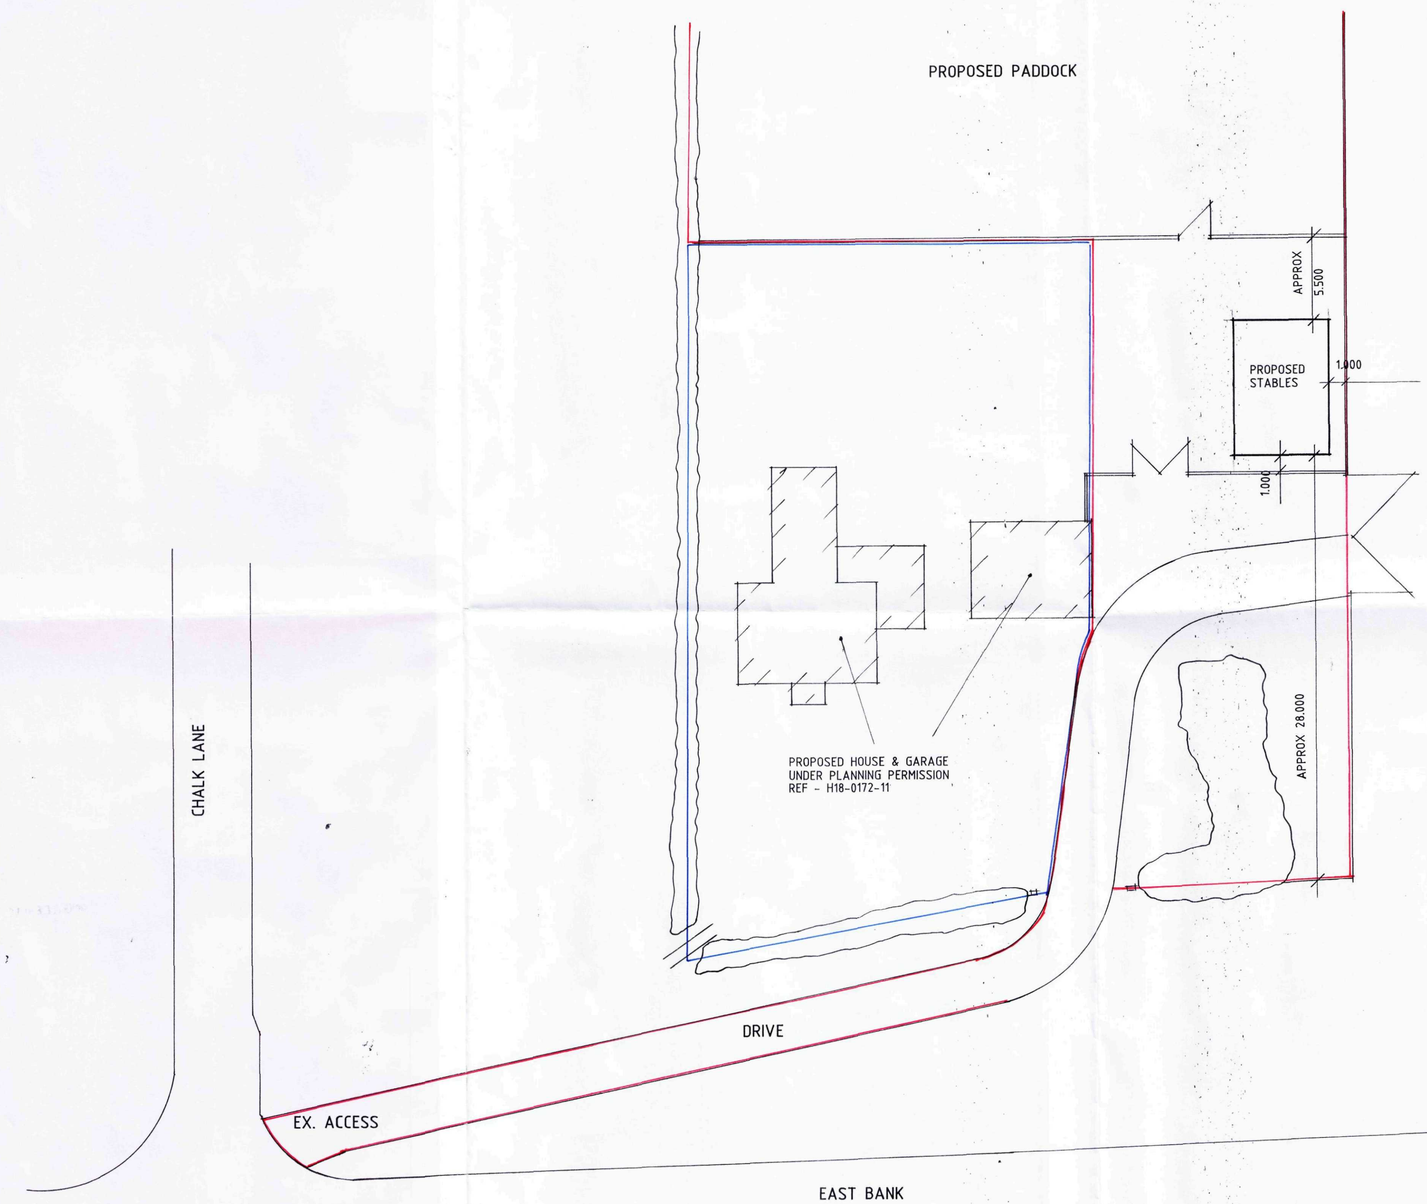


SITE PLAN

THIS DRG. TO BE READ IN CONJUNCTION WITH SD11-035/1, SD11-035/2

SHDC
PLANNING & DEVELOPMENT
26 OCT 2011
Ref. 0821-11

Status DESIGN
CONSULTANTS IN ARCHITECTURE & PLANNING

PROPOSED PADDOCK & STABLES AT RIVERSIDE EAST BANK, SUTTON BRIDGE FOR

MISS. E. GARNER.
&
MR. M. MEARS.

SITE PLAN

1:200	SD11-035/3
OCT-11	B.GILHAM.

2 Edinburgh Walk, Holbeach,
Spalding, Lincs. PE12 7AP
Tel: 01406 424343 Fax: 01406 490702