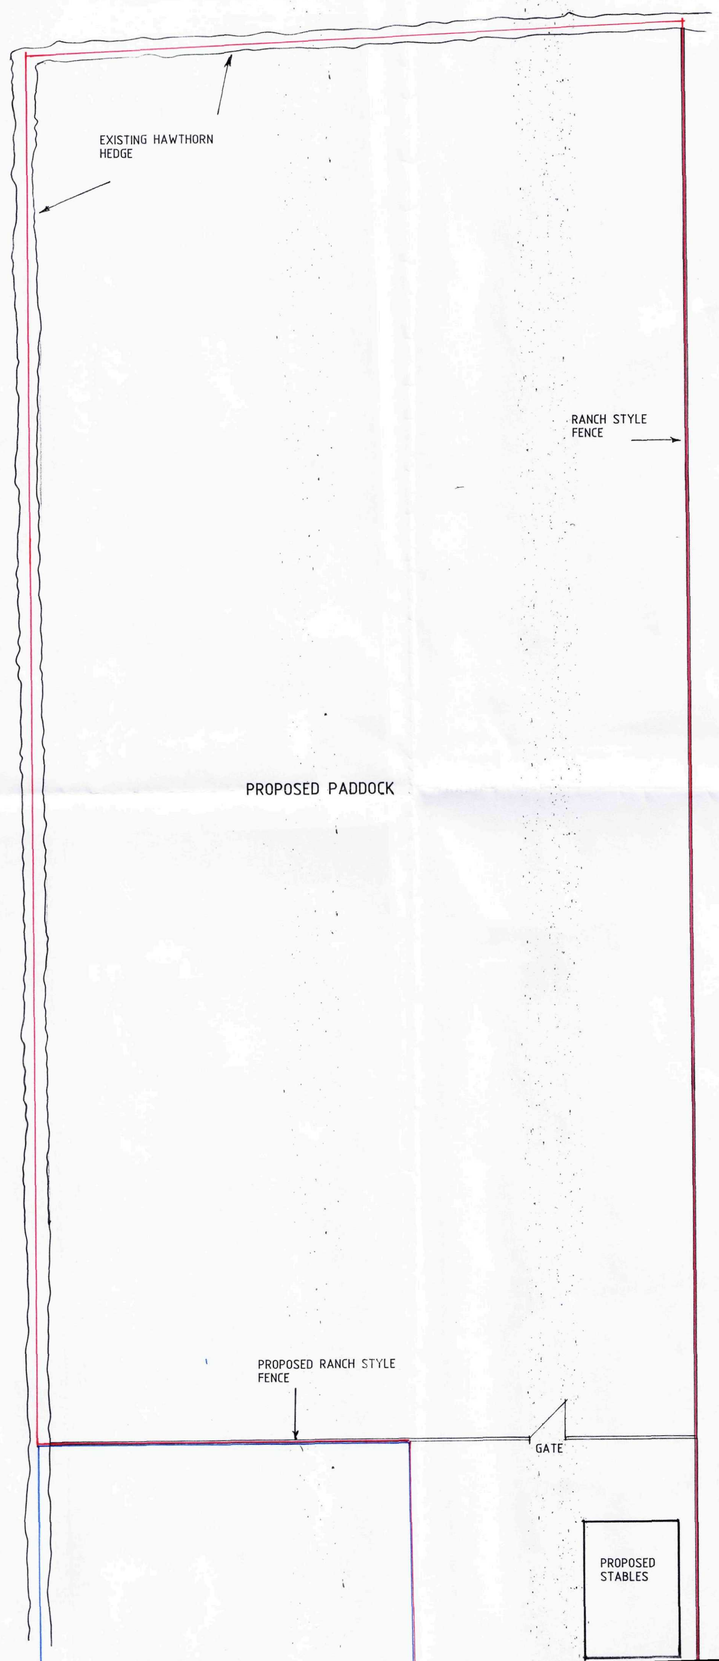


SHDC
PLANNING & DEVELOPMENT
2 6 OCT 2011
Ref. 0821-11

Status DESIGN
CONSULTANTS IN ARCHITECTURE & PLANNING

PROPOSED PADDOCK & STABLES AT RIVERSIDE, EAST BANK, SUTTON BRIDGE FOR

MISS. E. GARNER.
&
MR. M. MEARS.

SITE PLAN

1:200	SD11-035/2
OCT-11	B.GILHAM.

2 Edinburgh Walk, Holbeach,
Spalding, Lincs. PE12 7AP
Tel: 01406 424363 Fax: 01406 490703