


Concrete Piers for Oak Post Support
Construction Detail

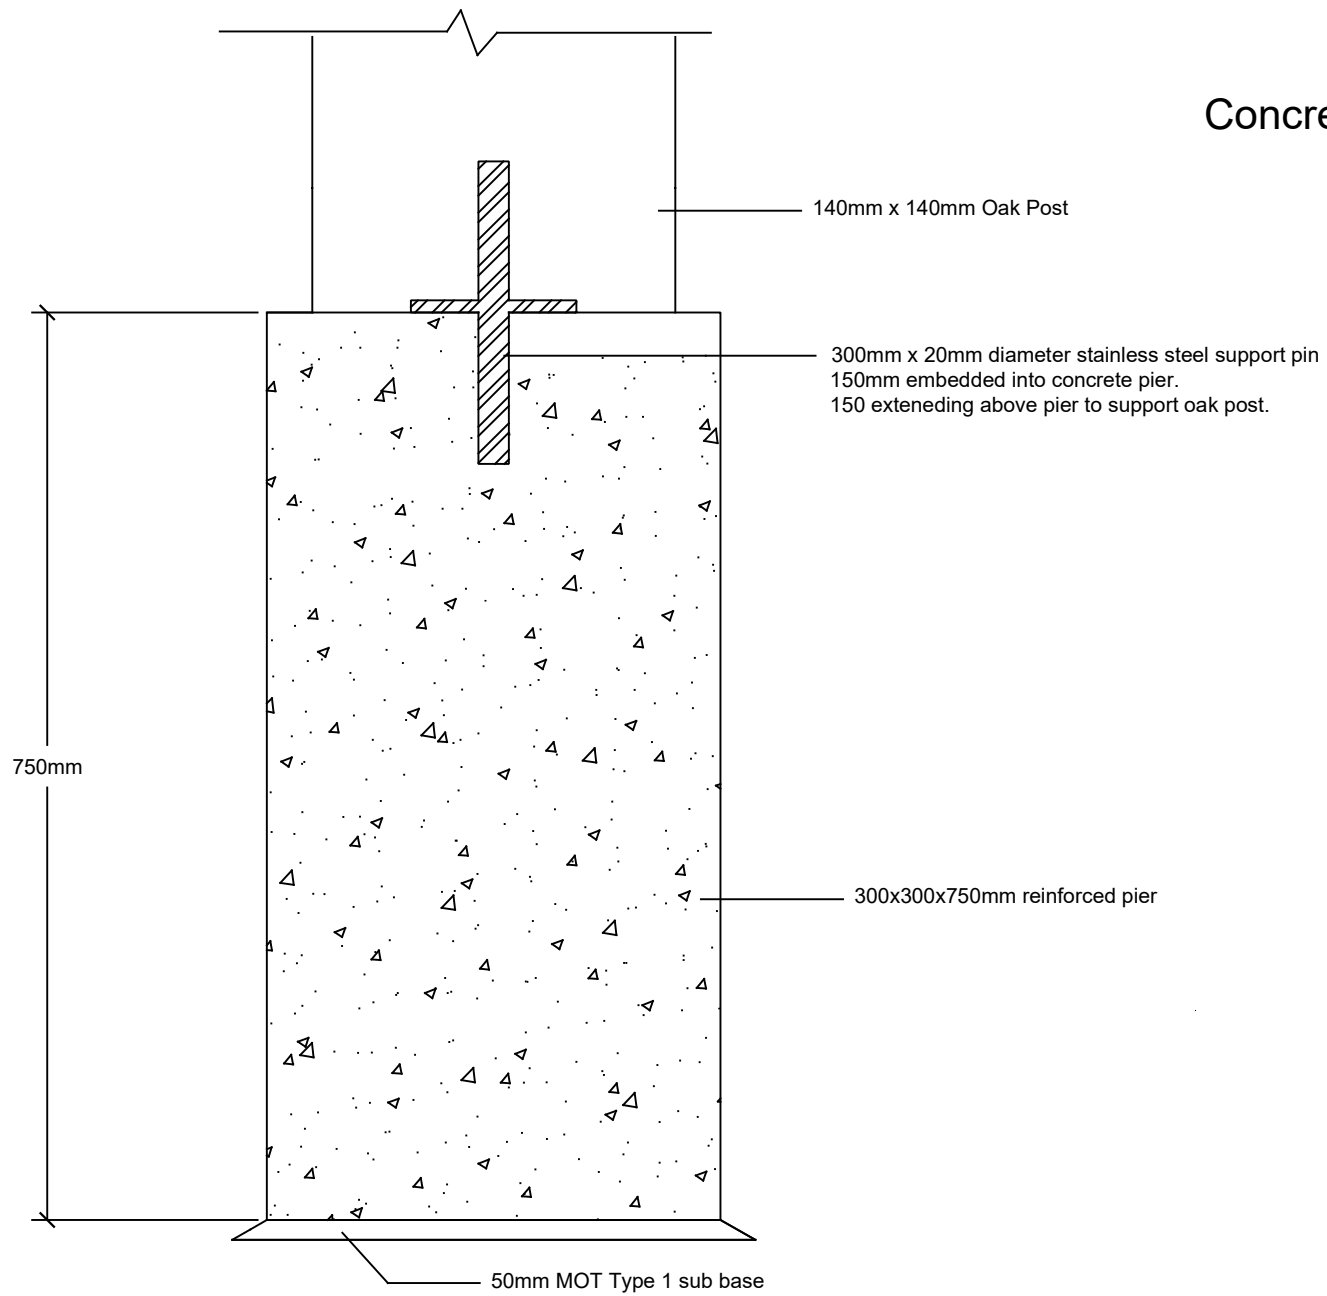

TITLE: Concrete Pier for Oak Post				
ADDRESS: Keepers Cottage (formerly Crown Farm), Grange Road, Terrington St Clements, Norfolk, PE34 4HG.				
DRAWN BY: Jason Godley	DATE: Sept 15th, 2023	SCALE: Not to Scale	A4 Landscape	REVA: DWG# 010