


RELAY CONCRETE BASE FOR OAK FRAME CONSTRUCTION DETAIL

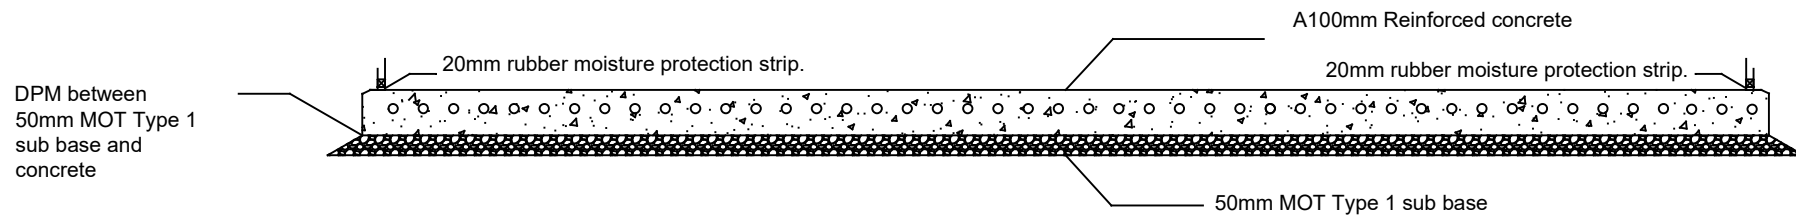

TITLE: Concrete Base Construction Detail

ADDRESS: Keepers Cottage (formerly Crown Farm), Grange Road, Terrington St Clements, Norfolk, PE34 4HG.

DRAWN BY: Jason Godley DATE: Sept 15th, 2023 SCALE: Not to Scale A4 Landscape REV: A DWG# 011