


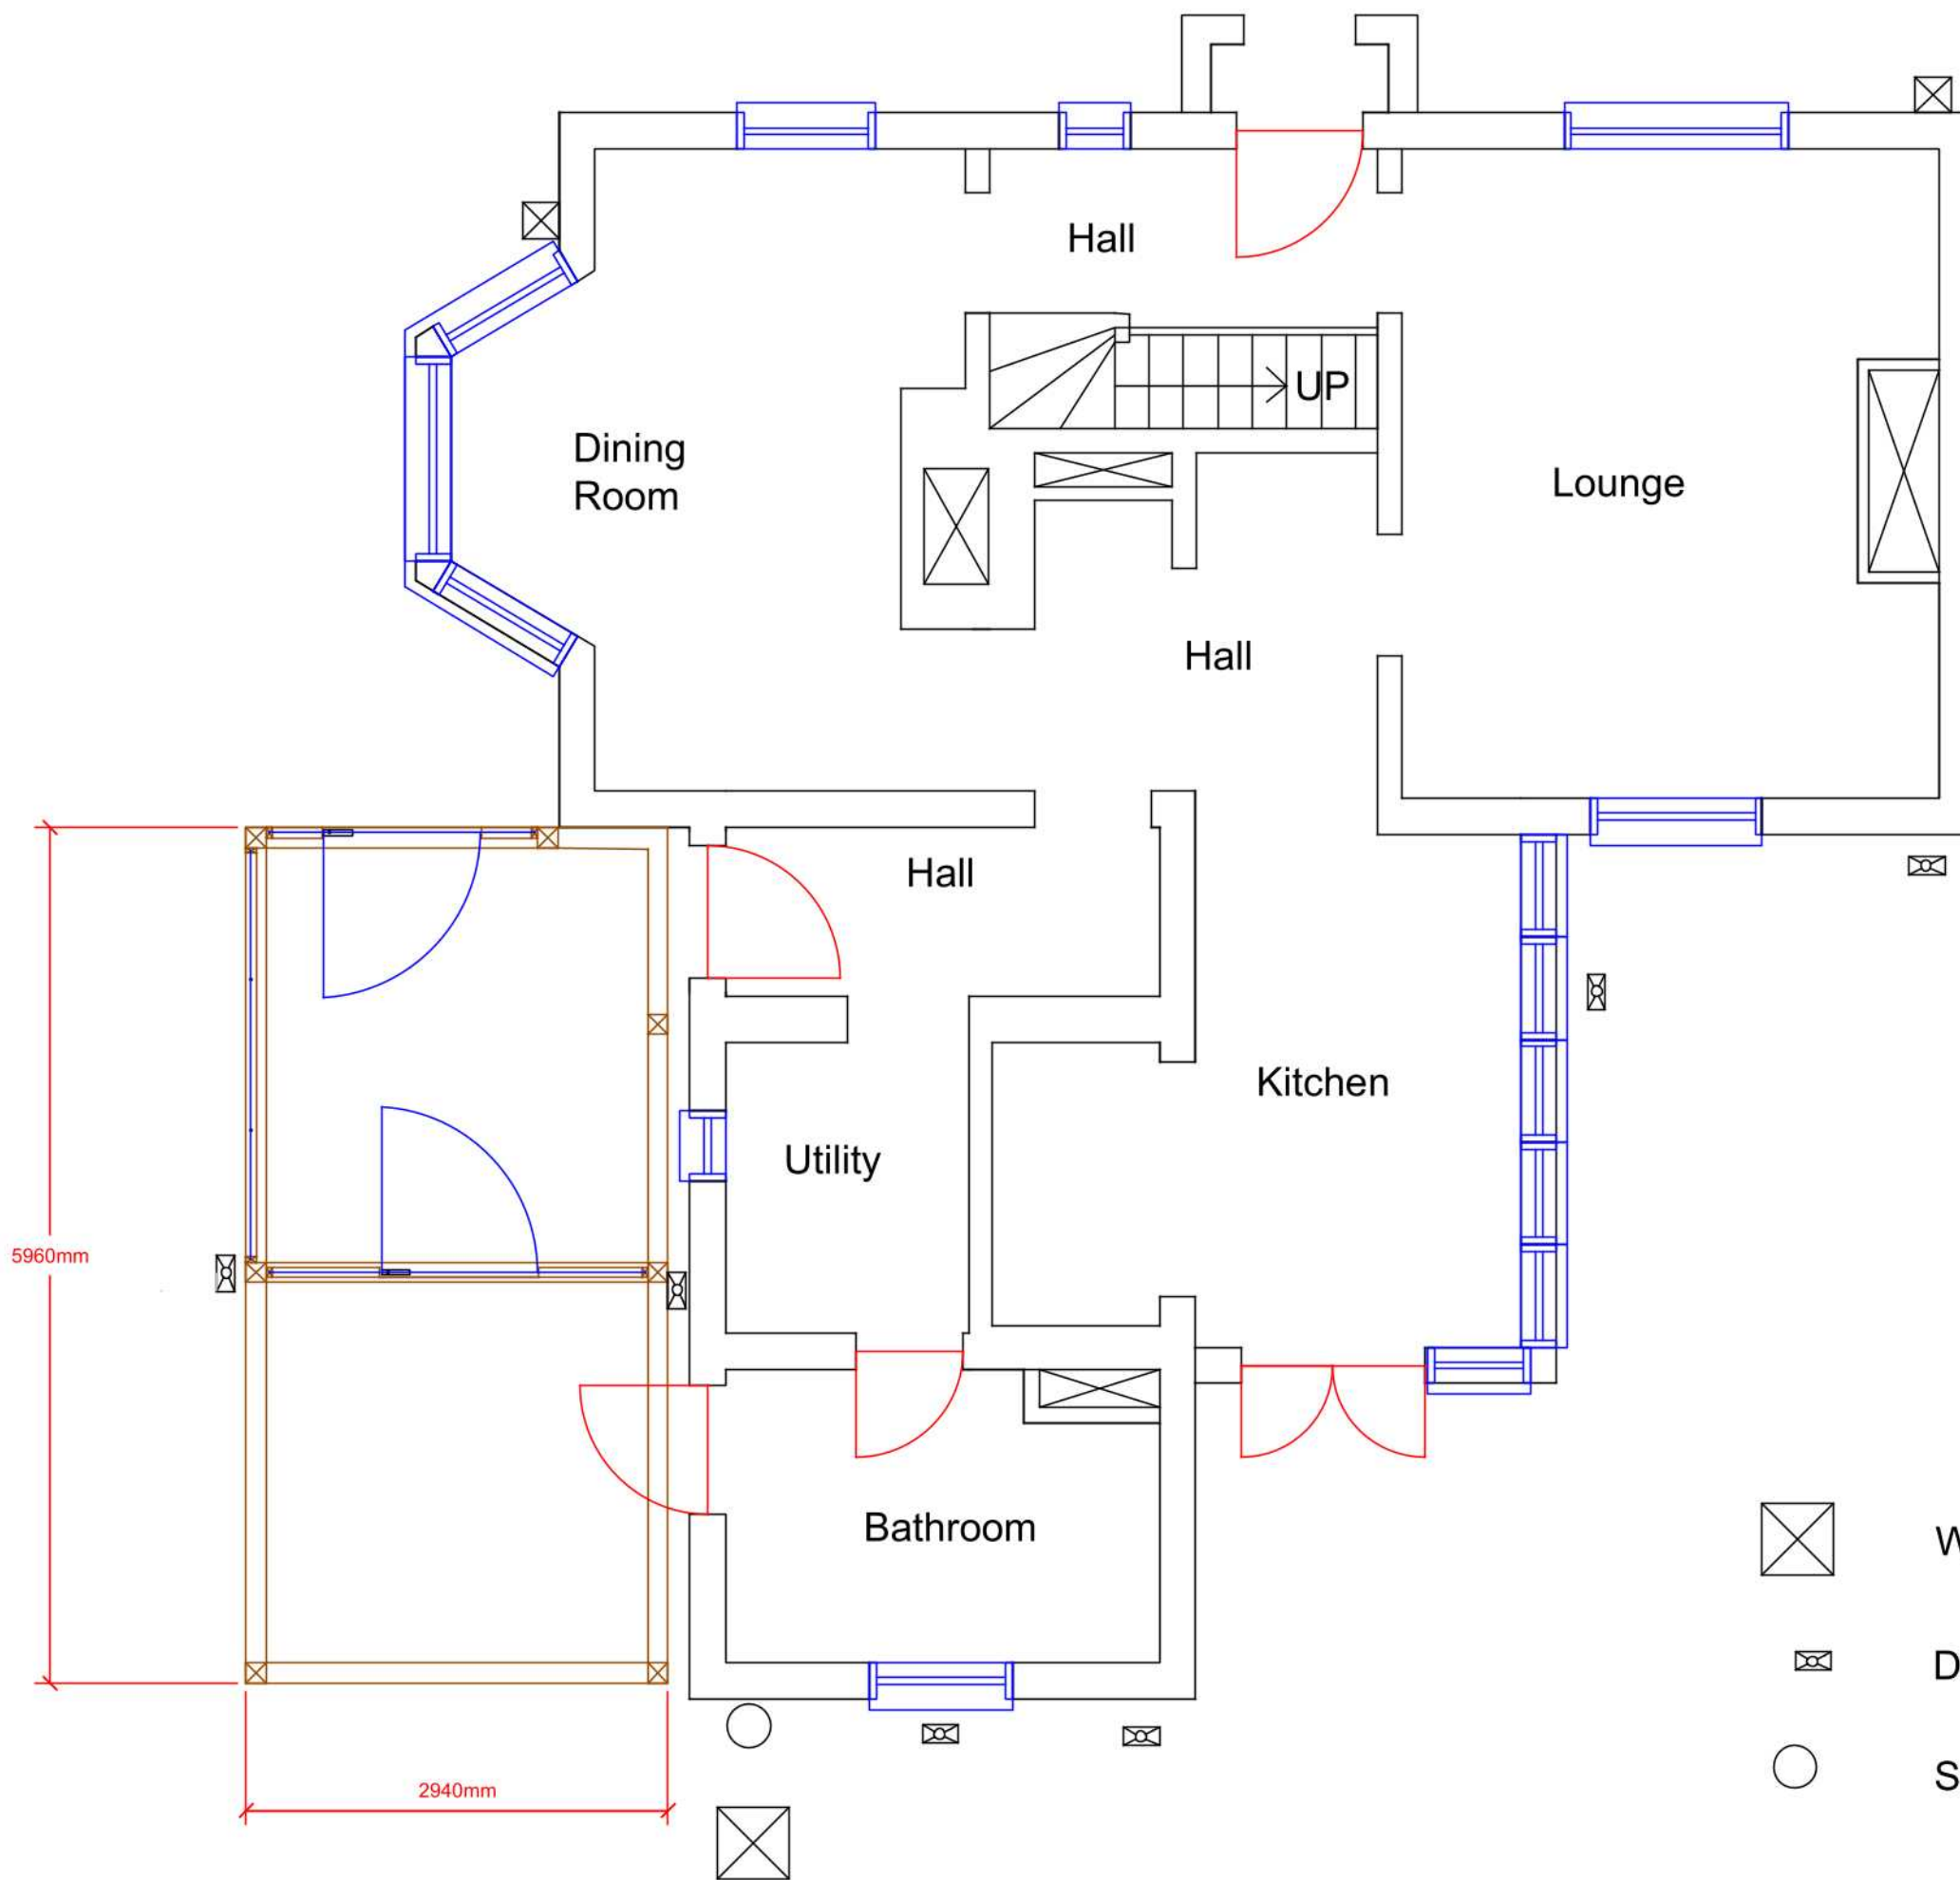

PROJECT
Replace Existing Veranda
with Oak Frame

DRAWING:
Proposed Ground
Floorplan

CONTACT:
Jason Godley

ADDRESS:
Keepers Cottage
Grange Road
Terrington St Clement
Norfolk
PE34 4HG

REVISION:
A

DATE:
19th Sept 2023

PRINT DETAILS:

PAGESIZE: A3
SCALE 1:50

DWG#
009