

PROJECT  
Replace Existing Veranda  
with Oak Frame

DRAWING:  
Existing Right Elevation

CONTACT:  
Jason Godley

ADDRESS:  
Keepers Cottage  
Grange Road  
Terrington St Clement  
Norfolk  
PE34 4HG


REVISION:  
A

DATE:  
19th Sept 2023

PRINT DETAILS:

PAGESIZE: A3  
SCALE 1:50

DWG#  
003

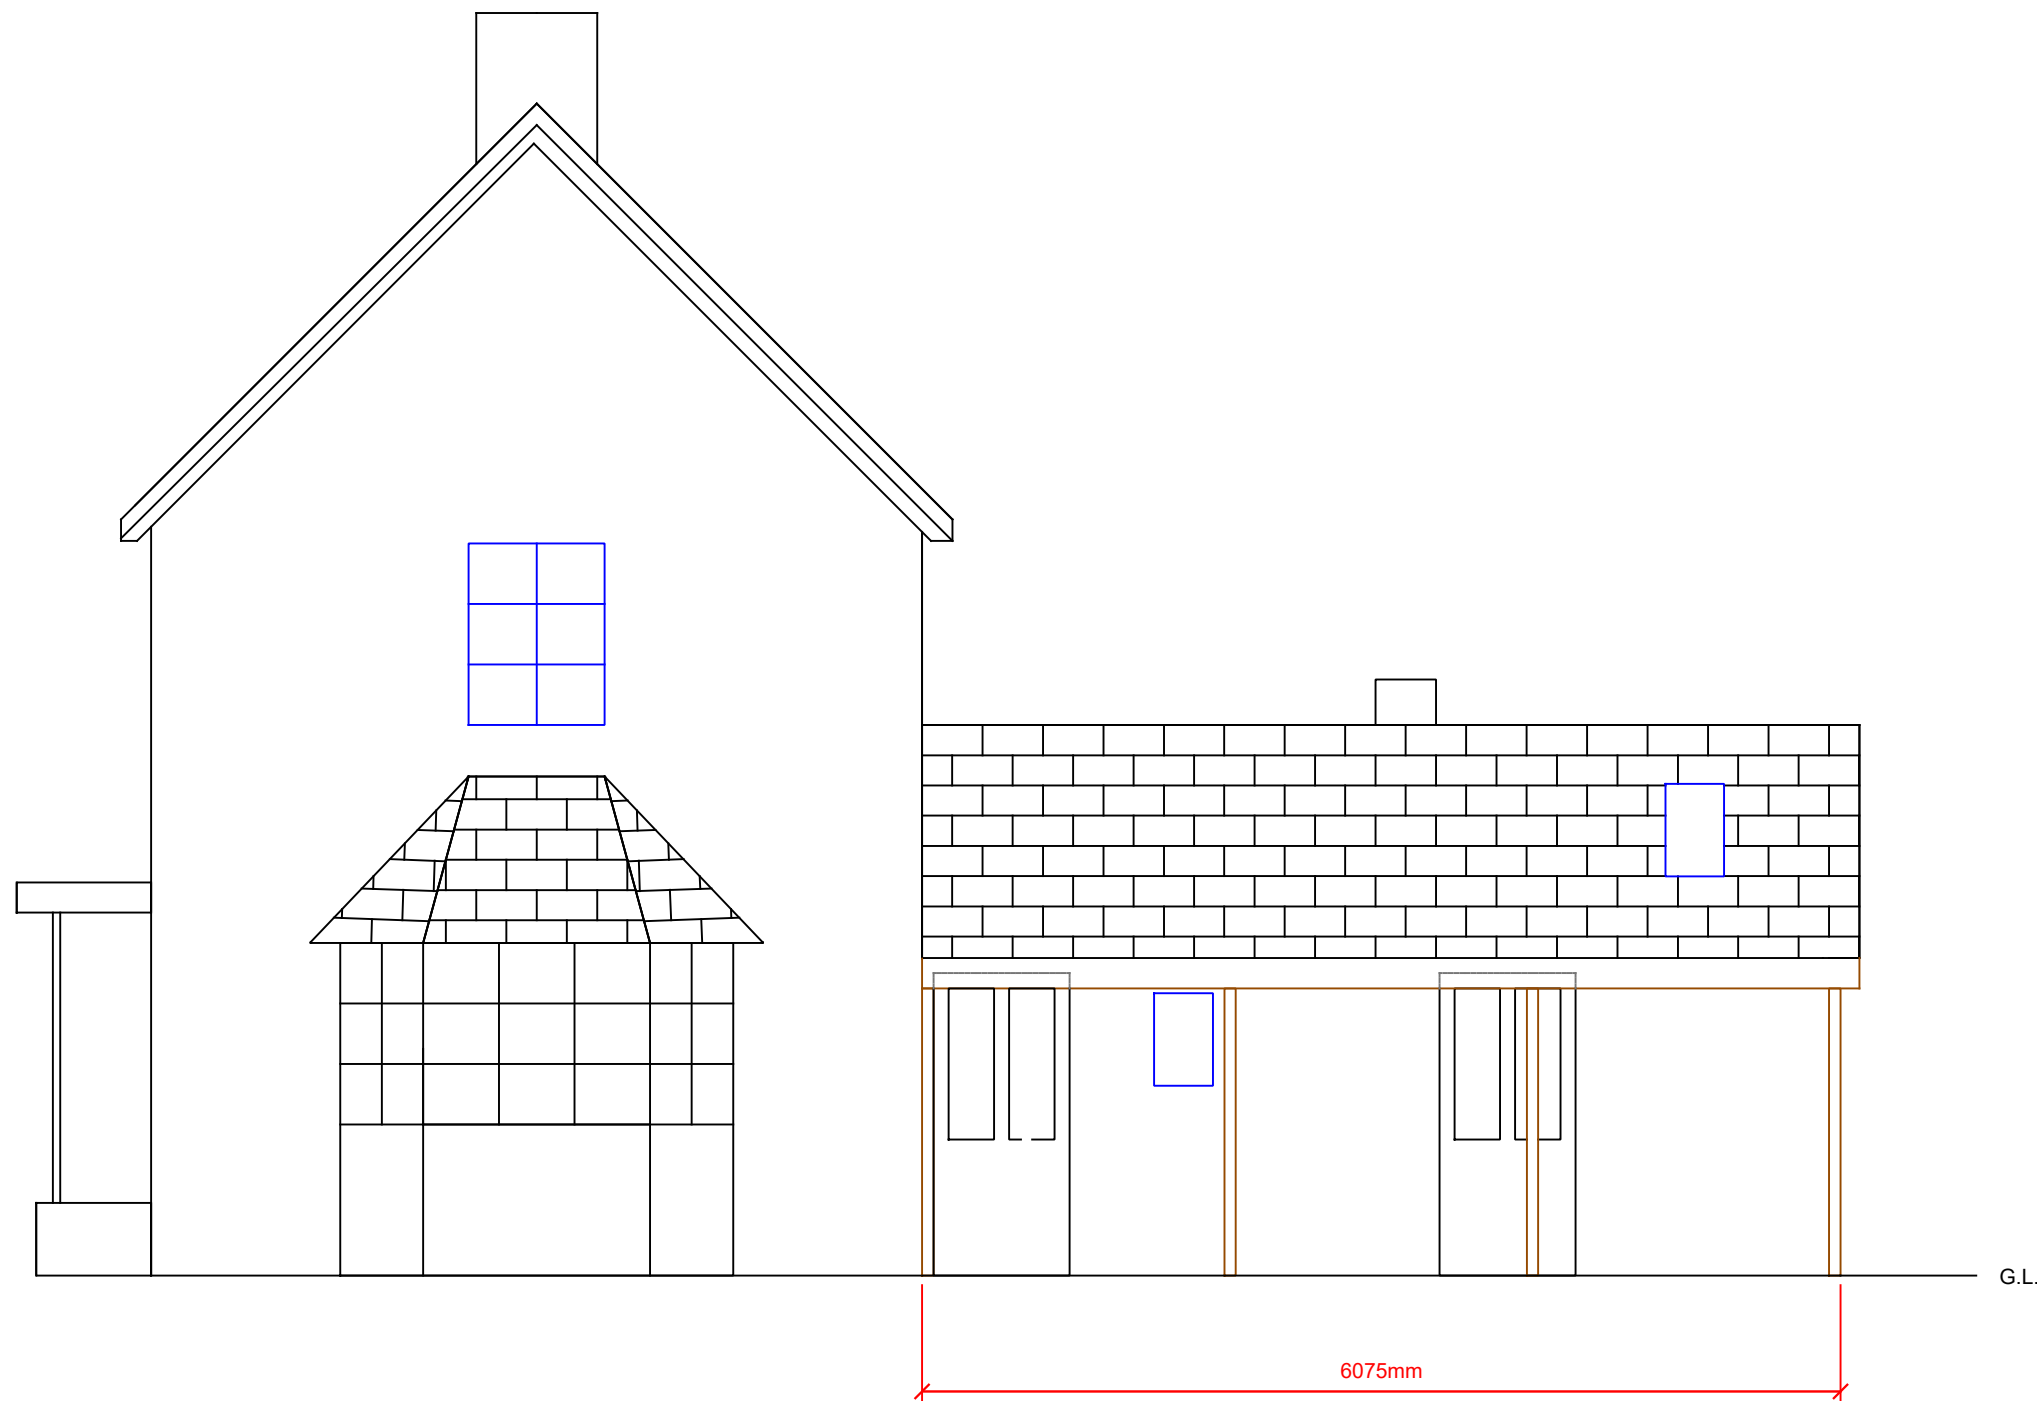

Scale: 1m 2m 3m 4m 5m 10m