





FRONT ELEVATION

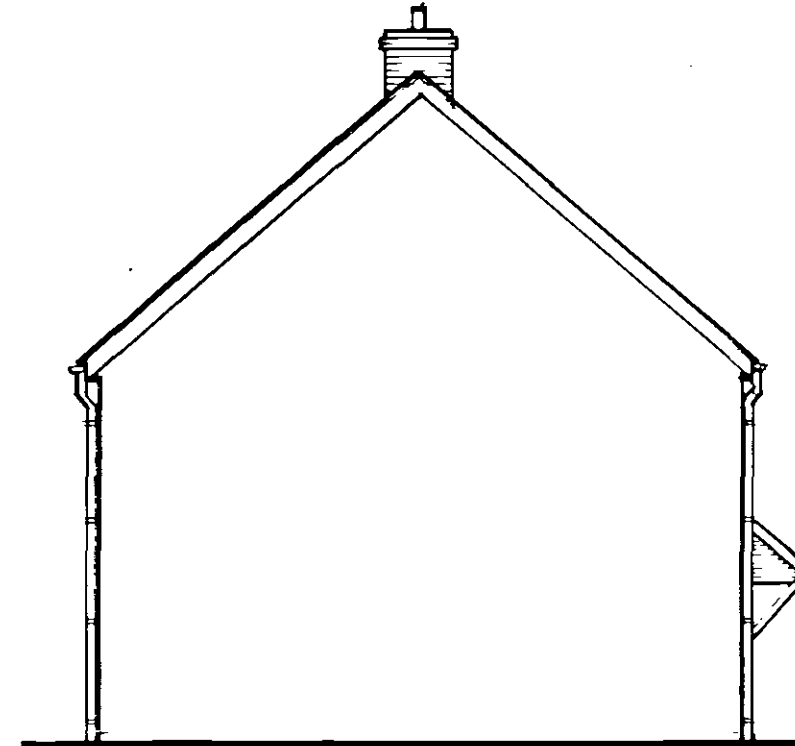

SIDE ELEVATION

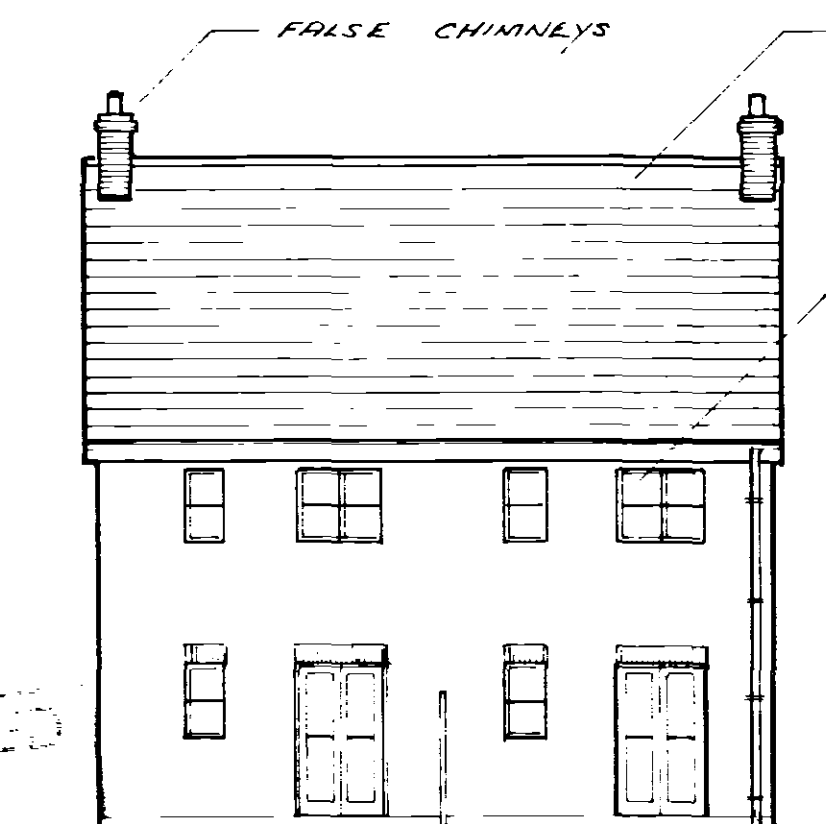


REAR ELEVATION


INTERLOCKING CONCRETE
ROOF TILE, GREY COLOUR.

WHITE UPVC
WINDOWS.

RED FACING
BRICKWORK.

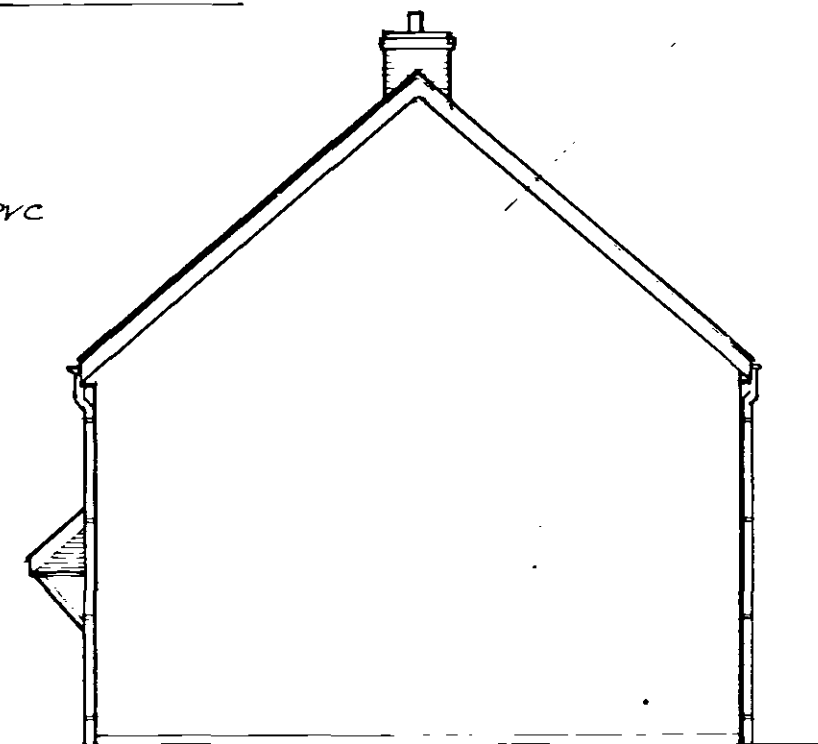

SIDE ELEVATION

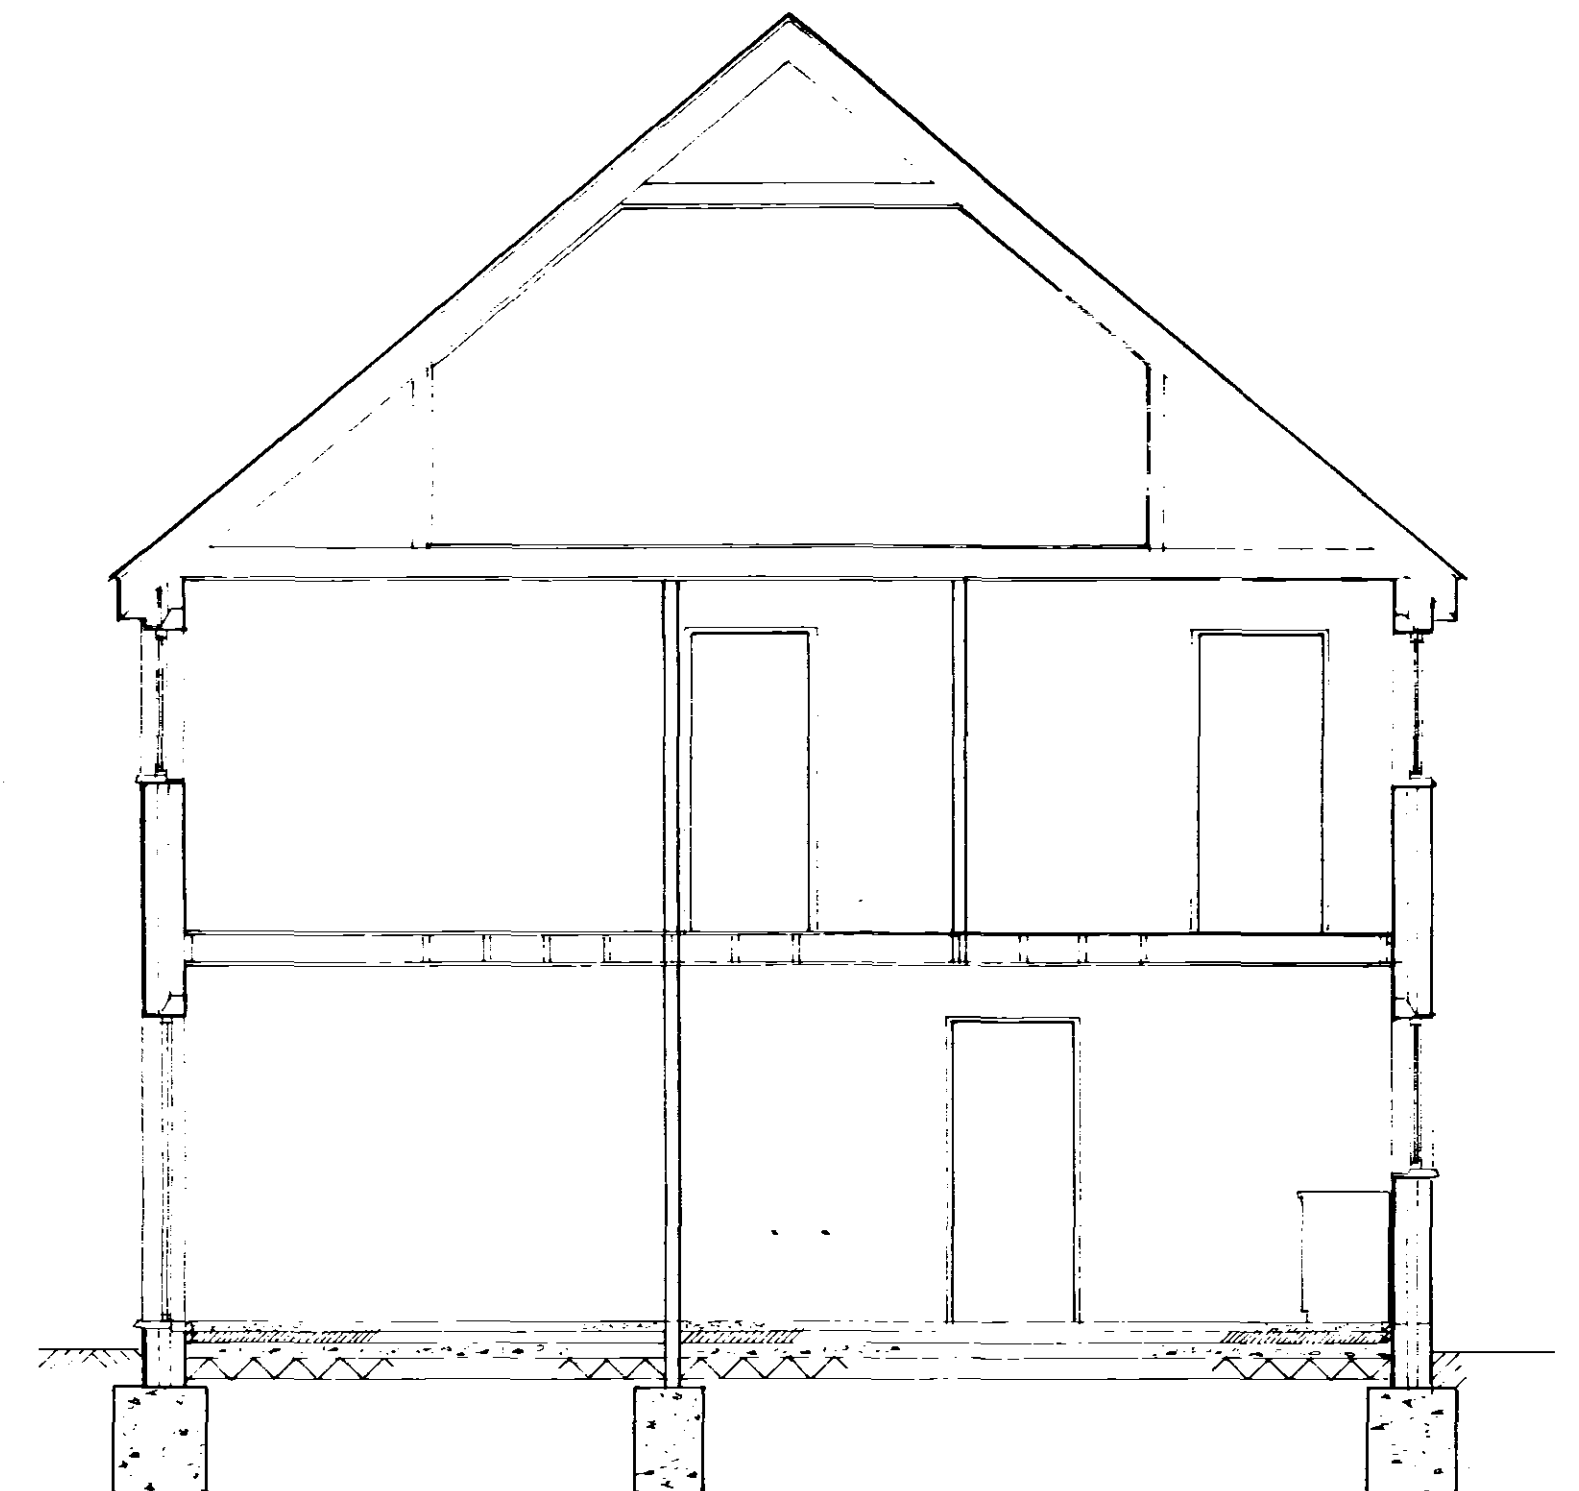

SECTION

SEMI DETACHED HOUSES

on SITE of FORMER STORAGE BUILDINGS

at WHARF STREET, SUTTON SPIDGE, Lincs

for MR M. HOOK & MRS D.L. RAMM

SCALE: 1/100 & 1/50 DATE: JUNE 03.

