

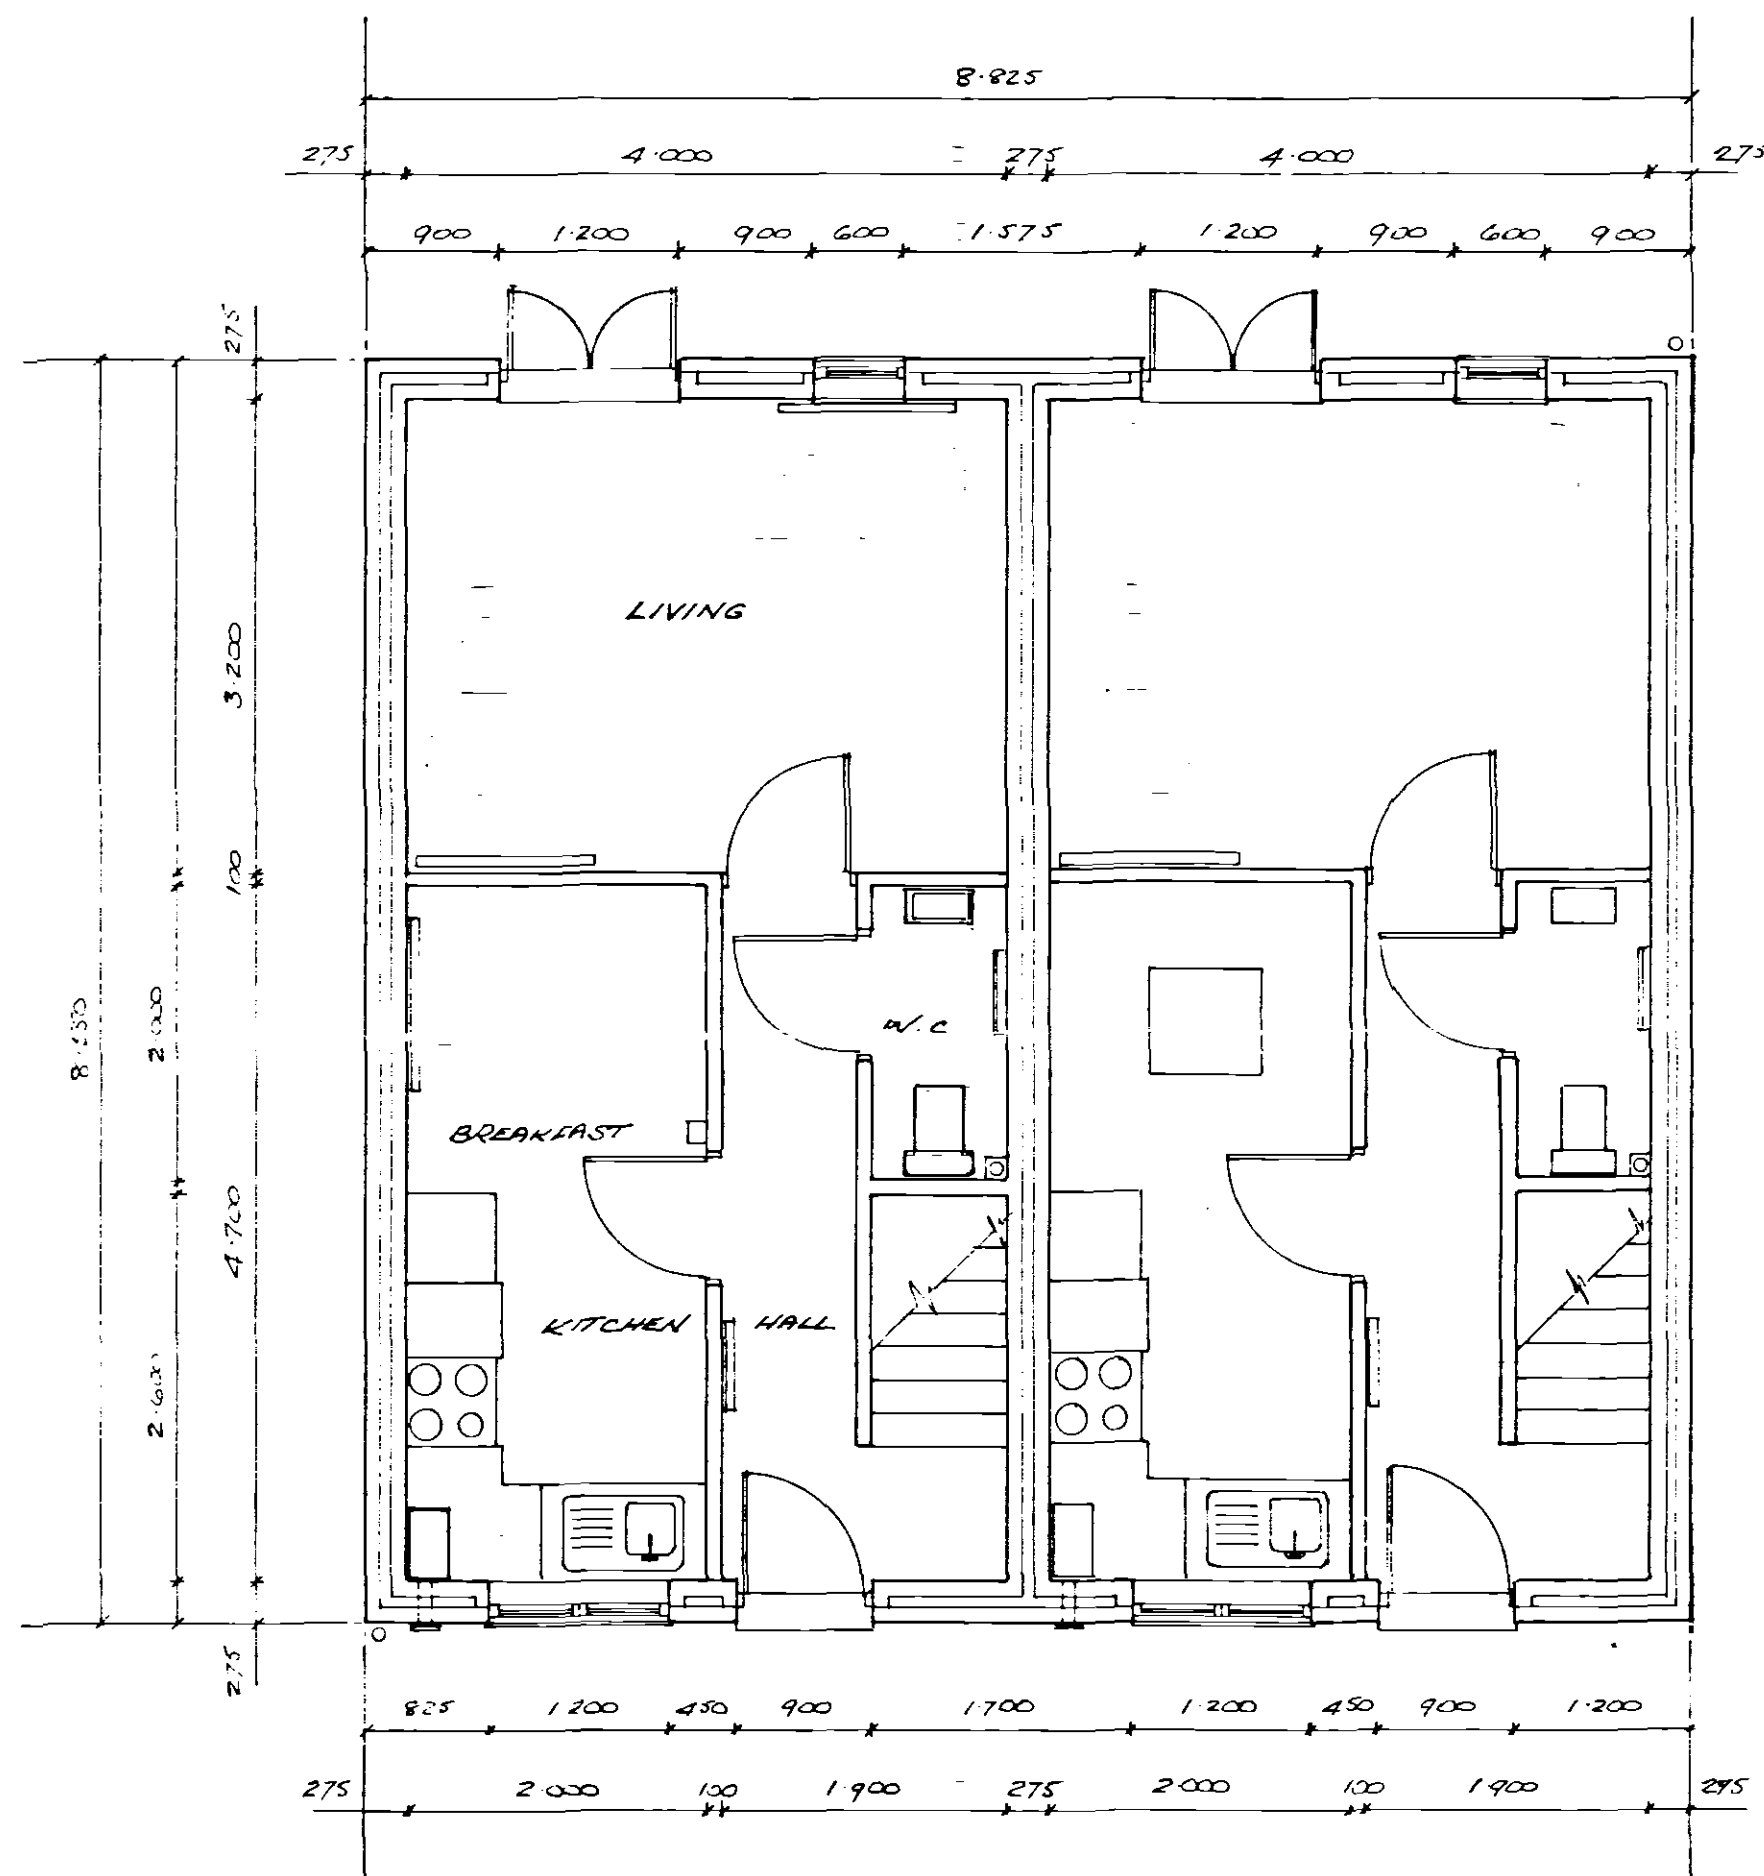


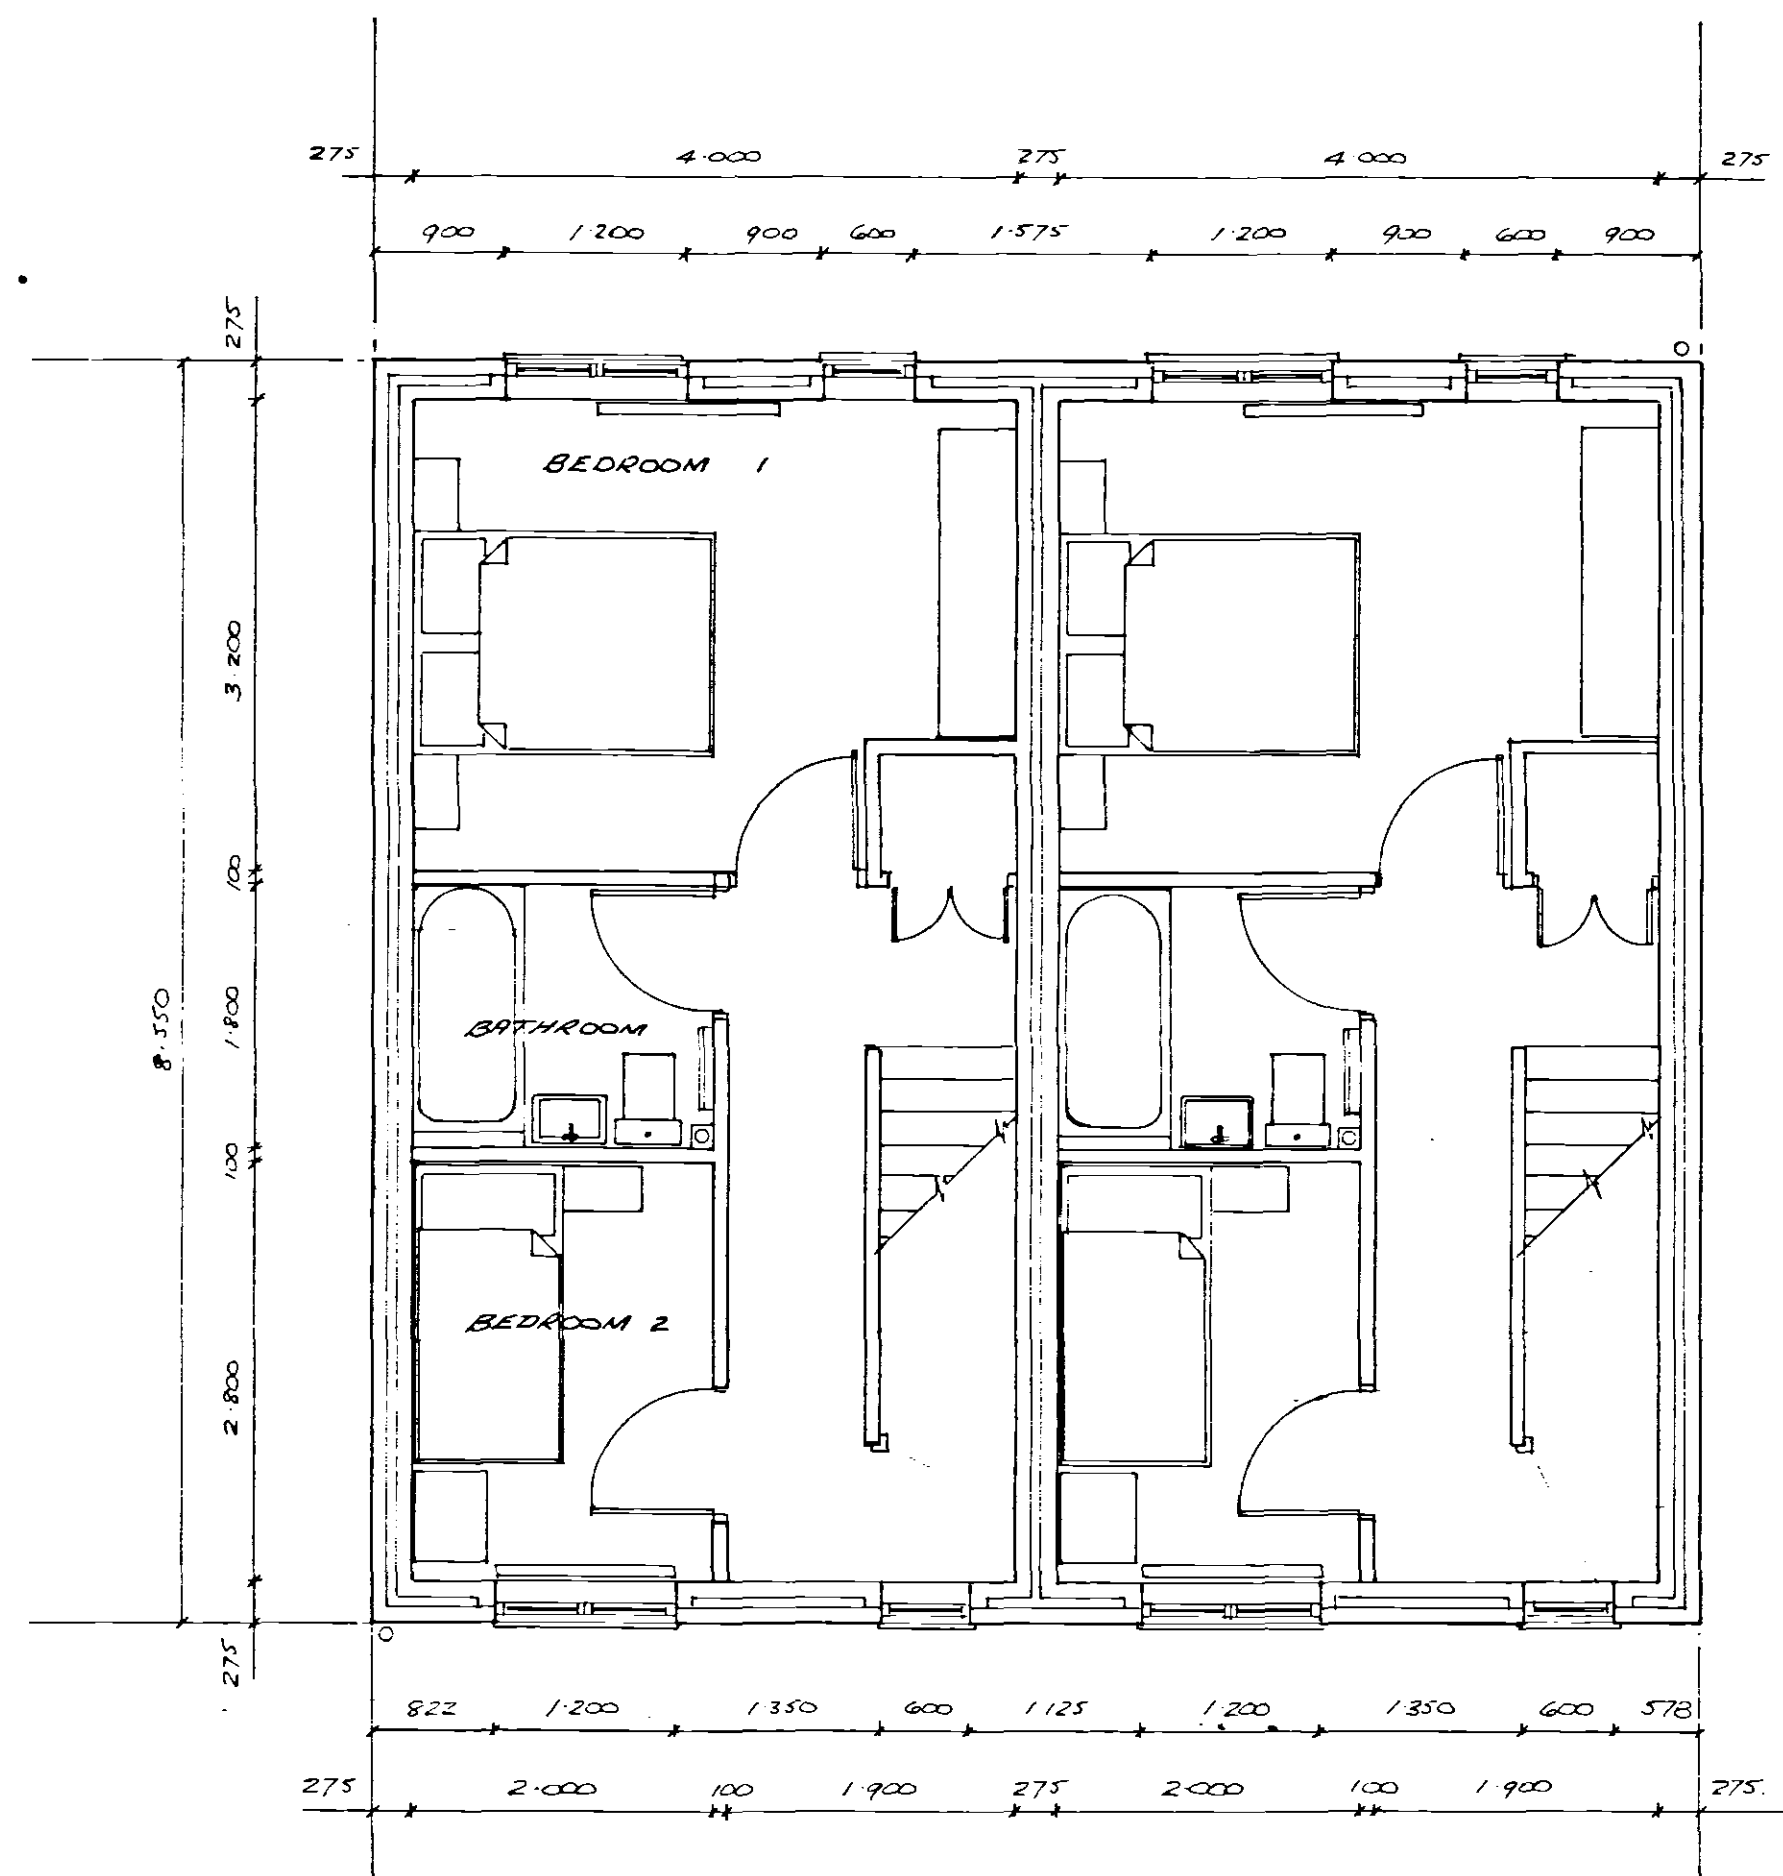

GROUND FLOOR PLAN

SEMI DETACHED HOUSES
on SITE of FORMER STORAGE BUILDINGS
at WHARF STREET SUTTON BRIDGE LINES
for MR M HOOK & MRS R.L. RAMM
 SCALE: 1/50 DATE: JUNE 03.

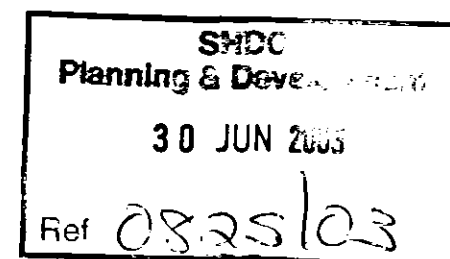

FIRST FLOOR PLAN