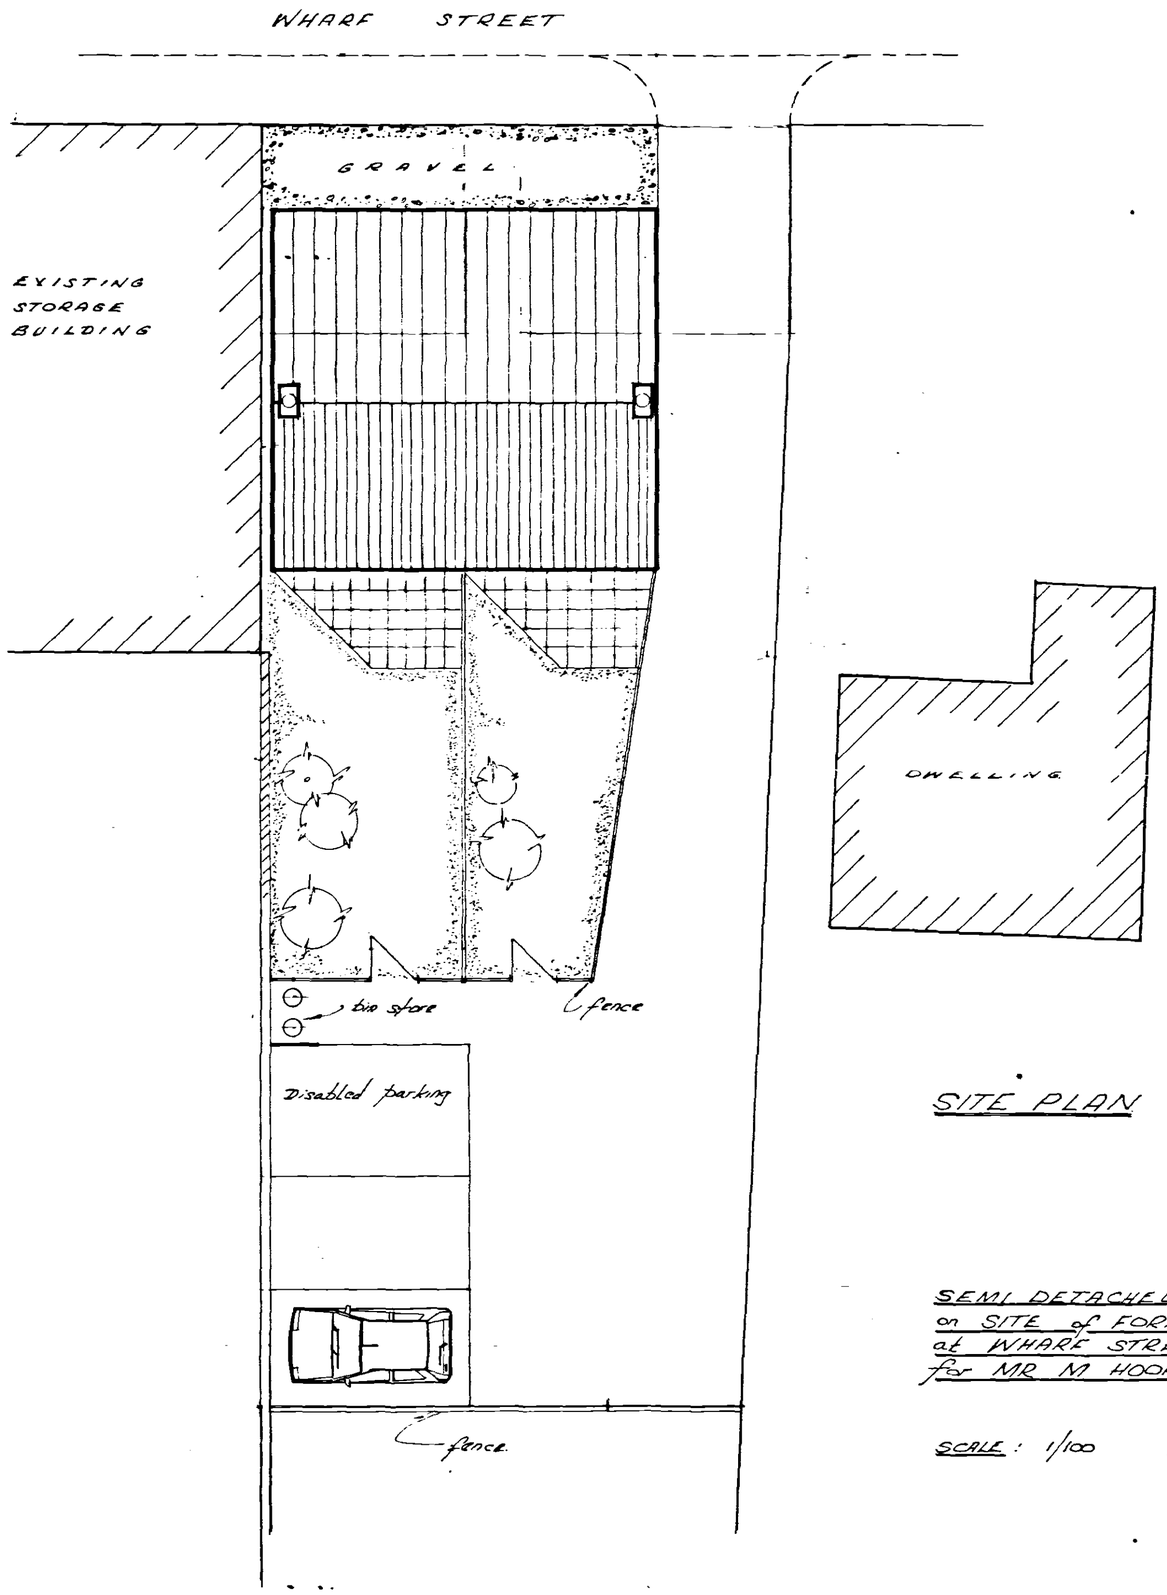


SITE PLAN

DETERMINED PLAN

SEMI DETACHED HOUSES
on SITE of FORMER STORAGE BUILDINGS
at WHARF STREET SUTTON BRIDGE, LINCS
for MR M HOOK & MRS R.L. RANN

SCALE : 1/100 DATE : JUNE 03.

SHDC
Planning & Development
30 JUN 2003
Ref: 0825/03