


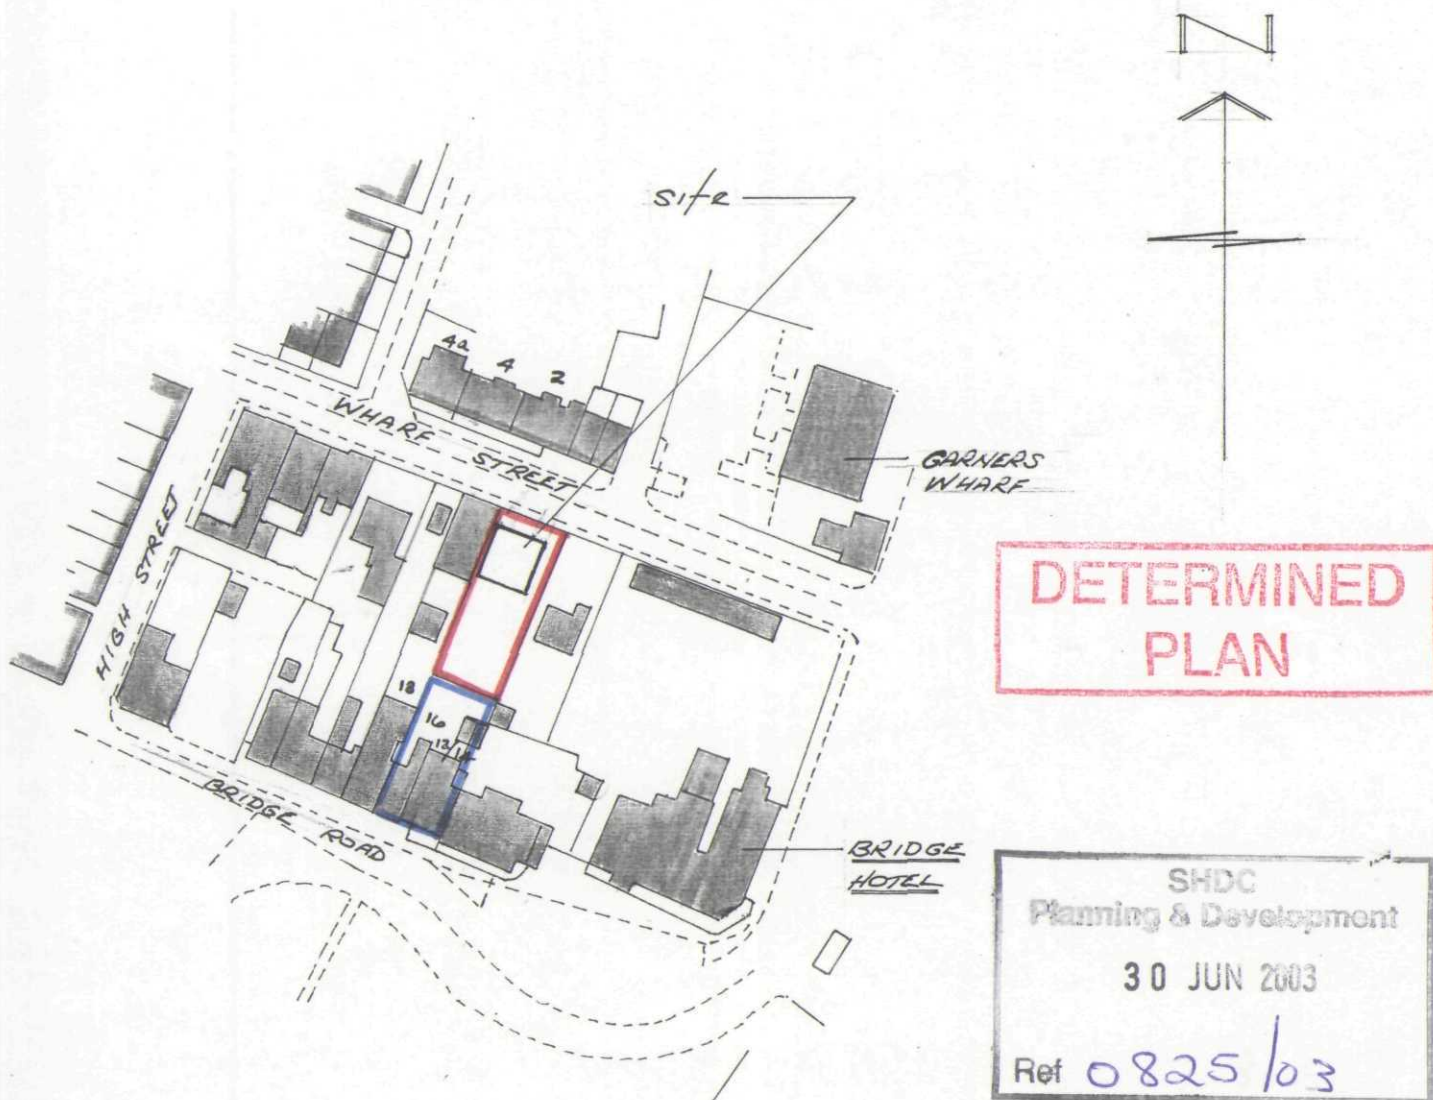

LOCATION PLAN

SCALE: 1/1250

PROPOSED NEW SEMI DETACHED
HOUSES on SITE of FORMER STORAGE
BUILDINGS at WHARF STREET,
SUTTON BRIDGE, Lincs.

for MR M. HOOK & MRS. R.L. RAMM.