

CLIENT:
Mr. James Lavender -

ADDRESS:
Lavender Corner, King John
Bank, Walpole St Andrew,
Wisbech, Lincolnshire PE14 7JT

DRAWN BY S.B

DRAWING NO. Arch - A110

TITLE Isometric Views



DATE 25-07-23

LEGEND		EXISTING STRUCTURE
		STRUCTURE TO BE DEMOLISHED
		PROPOSED STRUCTURE
		SHARED WALL


No.	Revision Description	Date

- All material and workmanship must fully comply with all relevant current British Standards and Codes of Practice.
- Drawings not to be scaled for construction.
- Contractor to check all dimensions before ordering any steel work.


SCALE: 1:100 @ A3

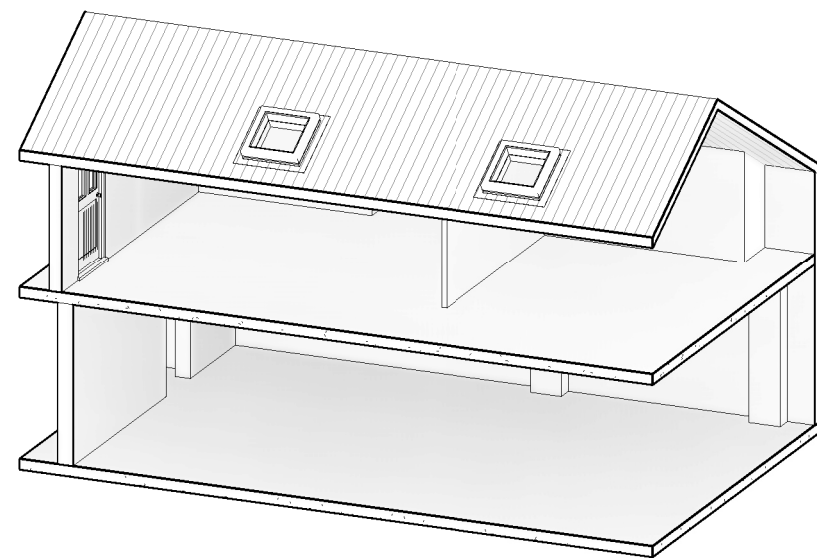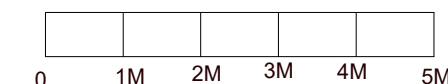

1 3D Isometric Existing

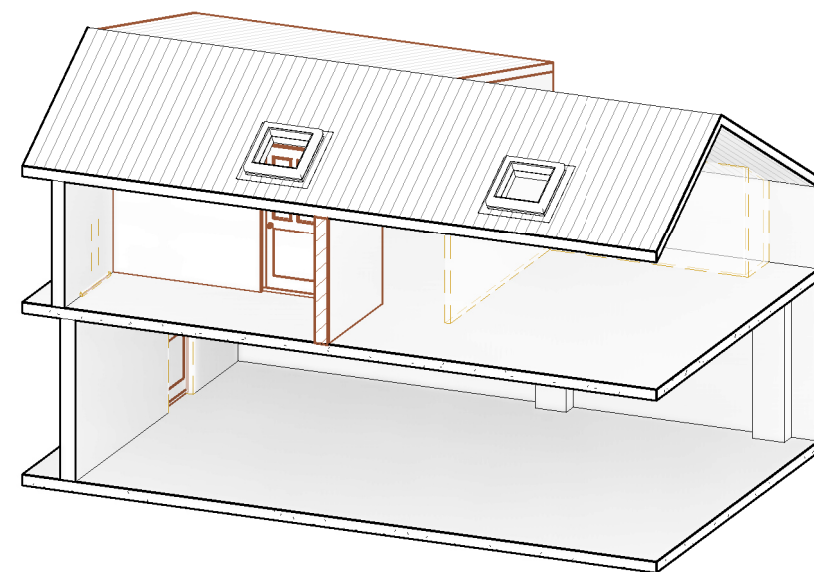

2 3D Isometric Demo

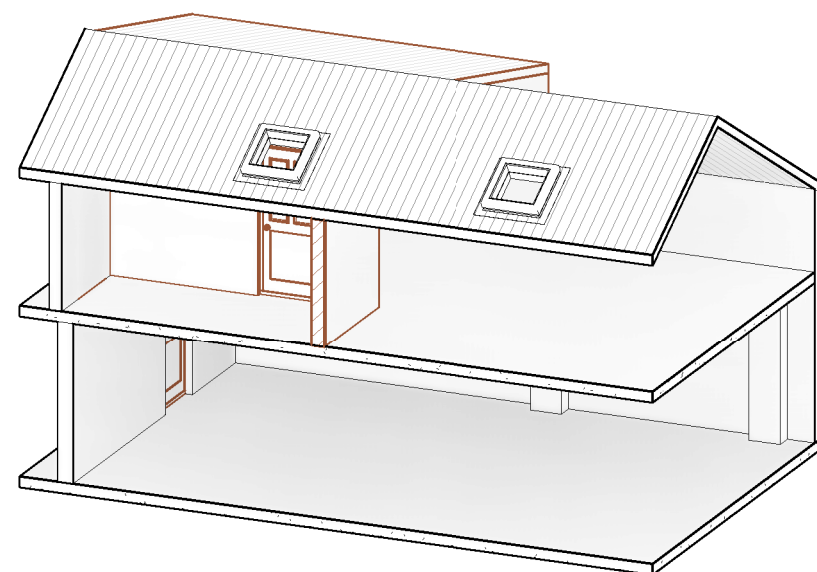

3 3D Isometric Proposed