



CLIENT:
Mr. James Lavender -

ADDRESS:
Lavender Corner, King John
Bank, Walpole St Andrew,
Wisbech, Lincolnshire PE14 7JT

DRAWN BY	S.B
----------	-----

DRAWING NO.	Arch - A102
-------------	-------------

TITLE	Proposed Plans
-------	----------------

DATE	25-07-23
------	----------



LEGEND

	EXISTING STRUCTURE
	STRUCTURE TO BE DEMOLISHED
	PROPOSED STRUCTURE
	SHARED WALL


[illegible]

- All material and workmanship must fully comply with all relevant current British Standards and Codes of Practice.
- Drawings not to be scaled for construction.
- Contractor to check all dimensions before ordering any steel work.

SCALE: 1:100 @ A3

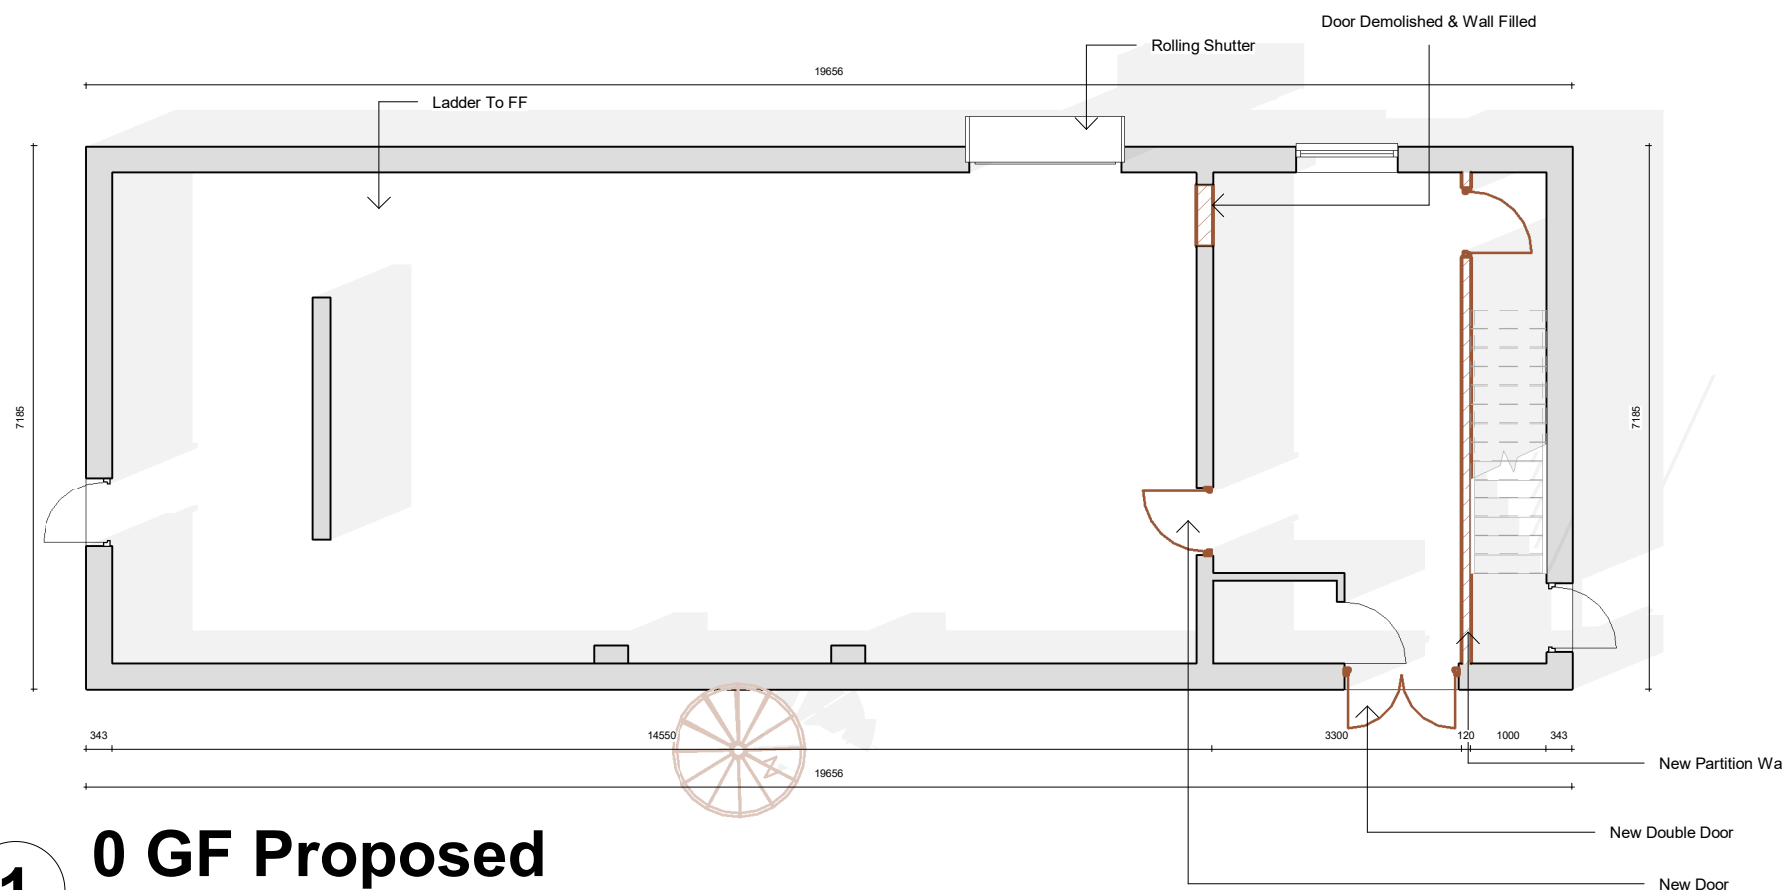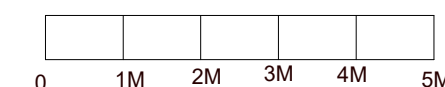

1 0 GF Proposed
1 : 100

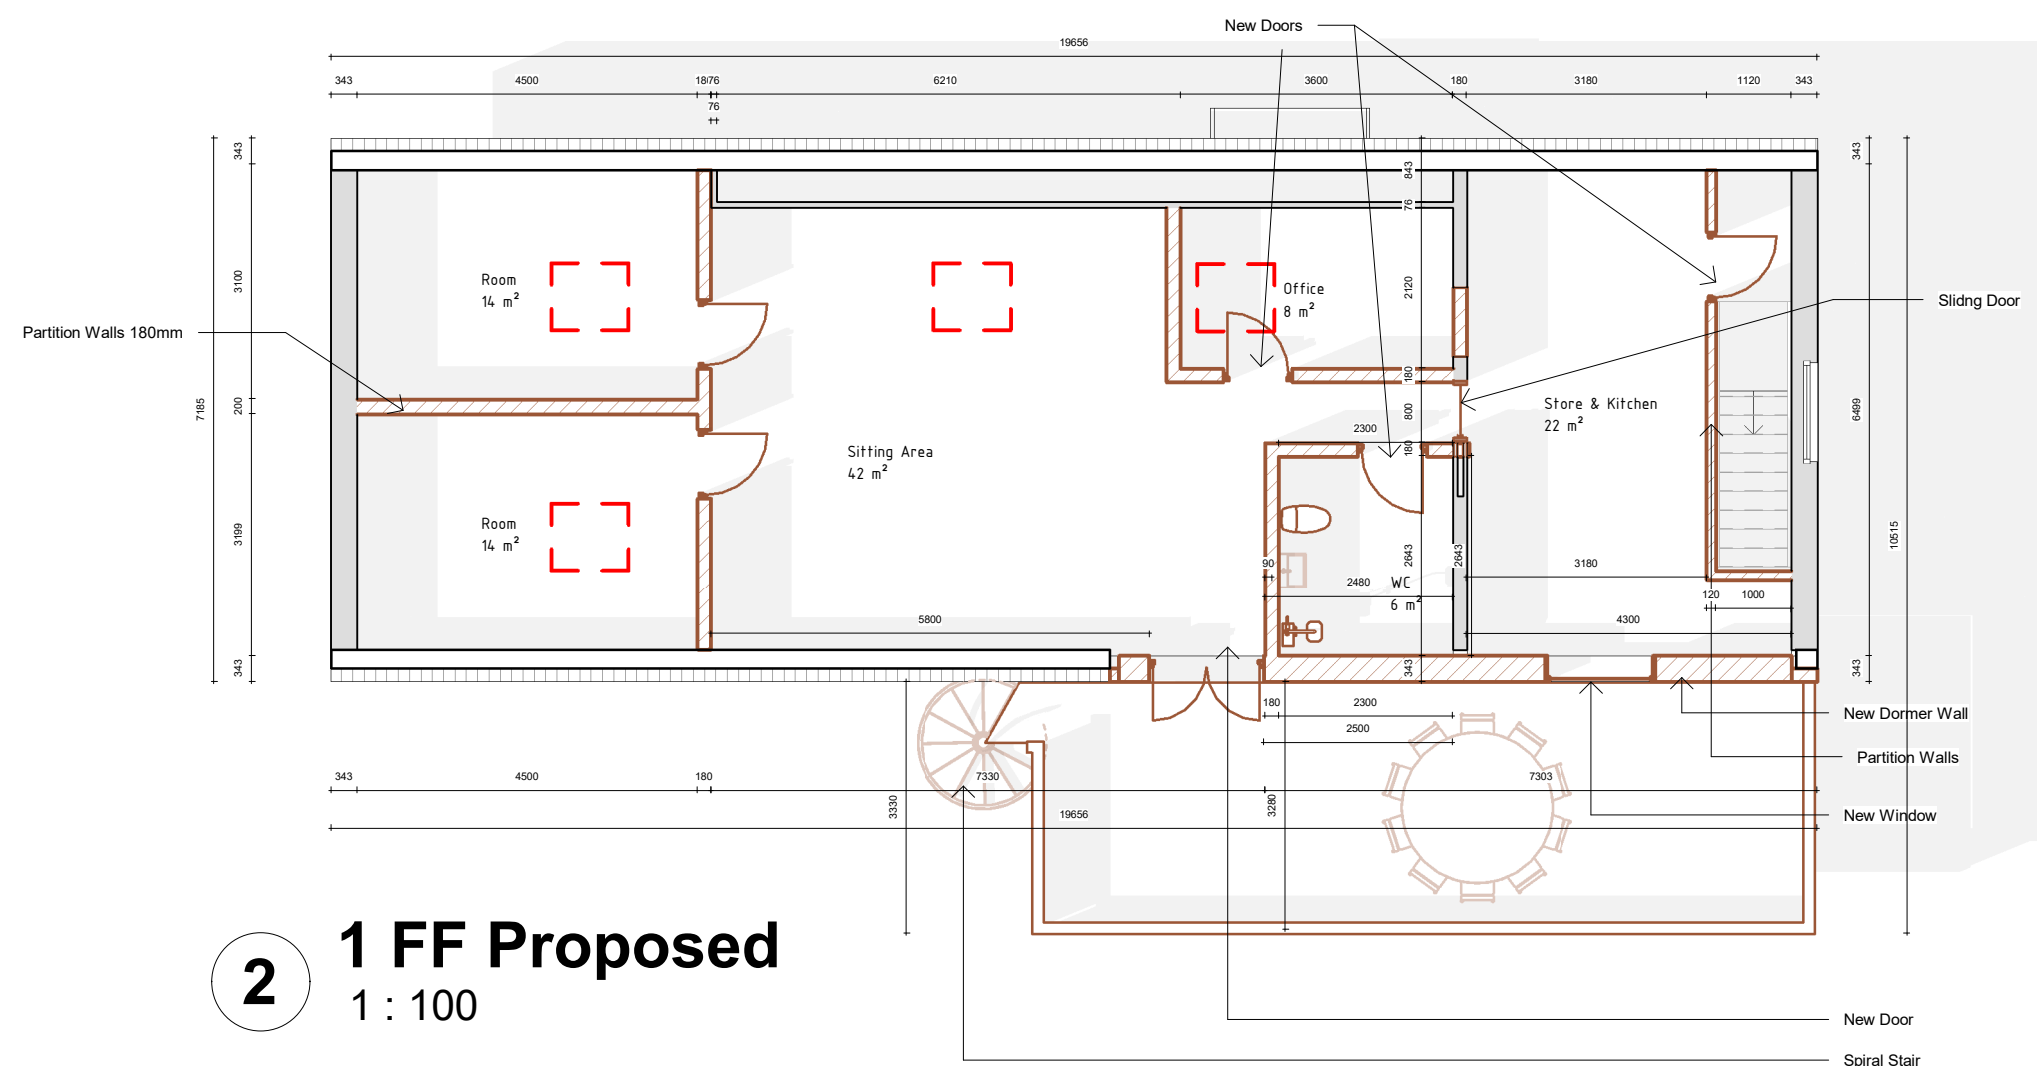

2 1 FF Proposed
1 : 100