

© 2023 1 Stop Design & Build.
All dimensions to be checked on site by the contractor and such dimensions to be their responsibility. All construction works must comply with the relevant British Standards and Building Regulations requirements. Any drawing errors and omissions to be reported to 1 Stop Design & Build.

Client Name

JAMES LAVENDER

LAVENDER CORNER, KING
JOHN BANK, WALPOLE ST
ANDREW, WISBECH,
LINCOLNSHIRE PE14 7JT

ection

CONVERSION OF OFFICE TO DWELLINGHOUSE

Stage

PLANNING


Drawing Title

EXISTING BLOCK PLAN


Drawing Status

For Approval

Revisions and Notes

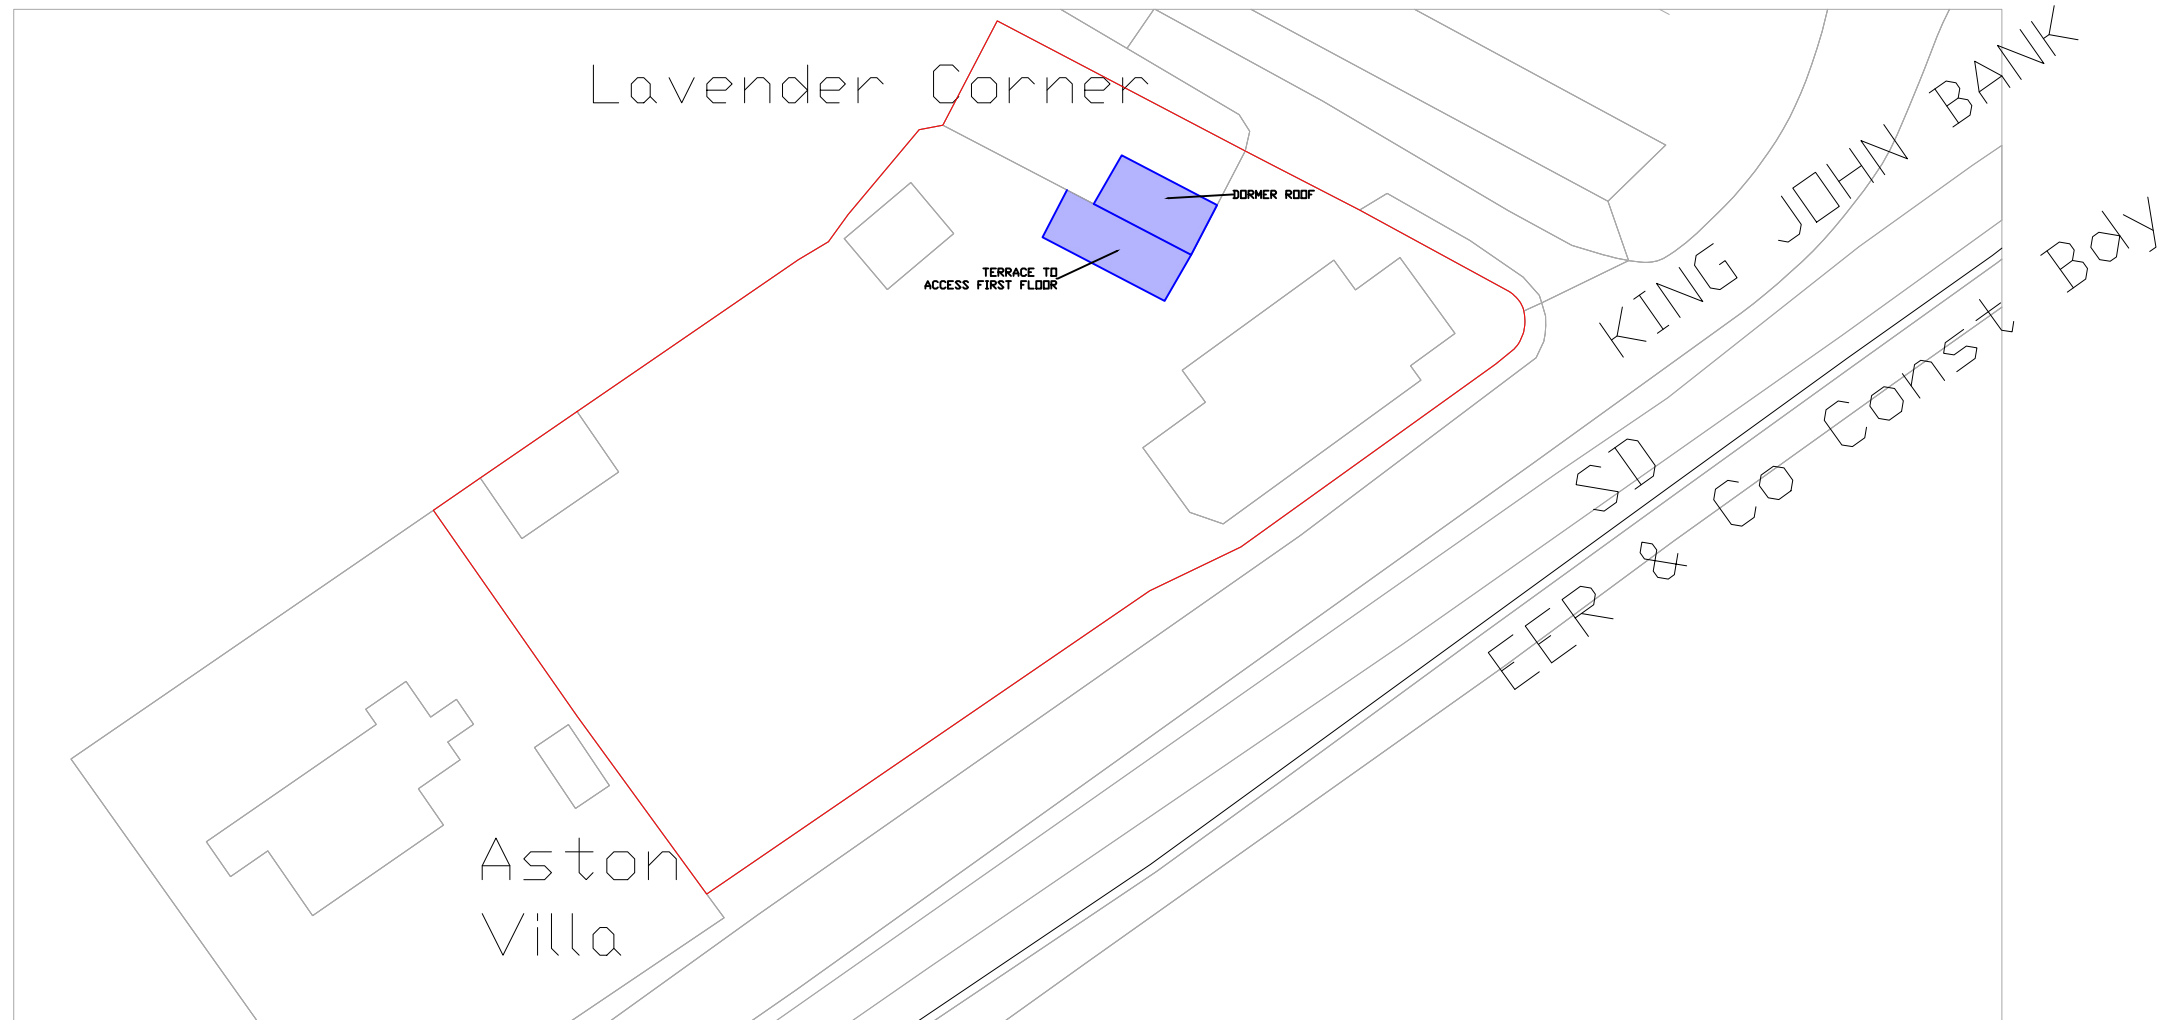

N

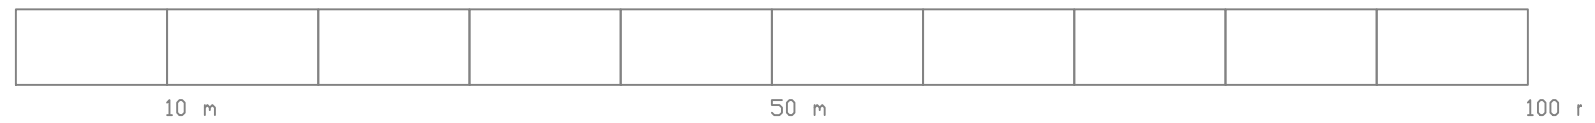

ReQuestAPlan
Map number: TQRQM23261114646006
Title: SITE/BLOCK Plan
Map Produced for: planning application

Project ID: 2023-07-PE14 7JT
Date of Purchase: 18-09-2023
1 Years subscription from 18-09-2023 for 1 workstation.



1 STOP DESIGN & BUILD
128 CITY ROAD LONDON,
EC1V 2NX, UK

Email: info@1stopdesignandbuild.co.uk

Web: www.1stopdesignandbuild.co.uk

Phone No.: 0208 0512780