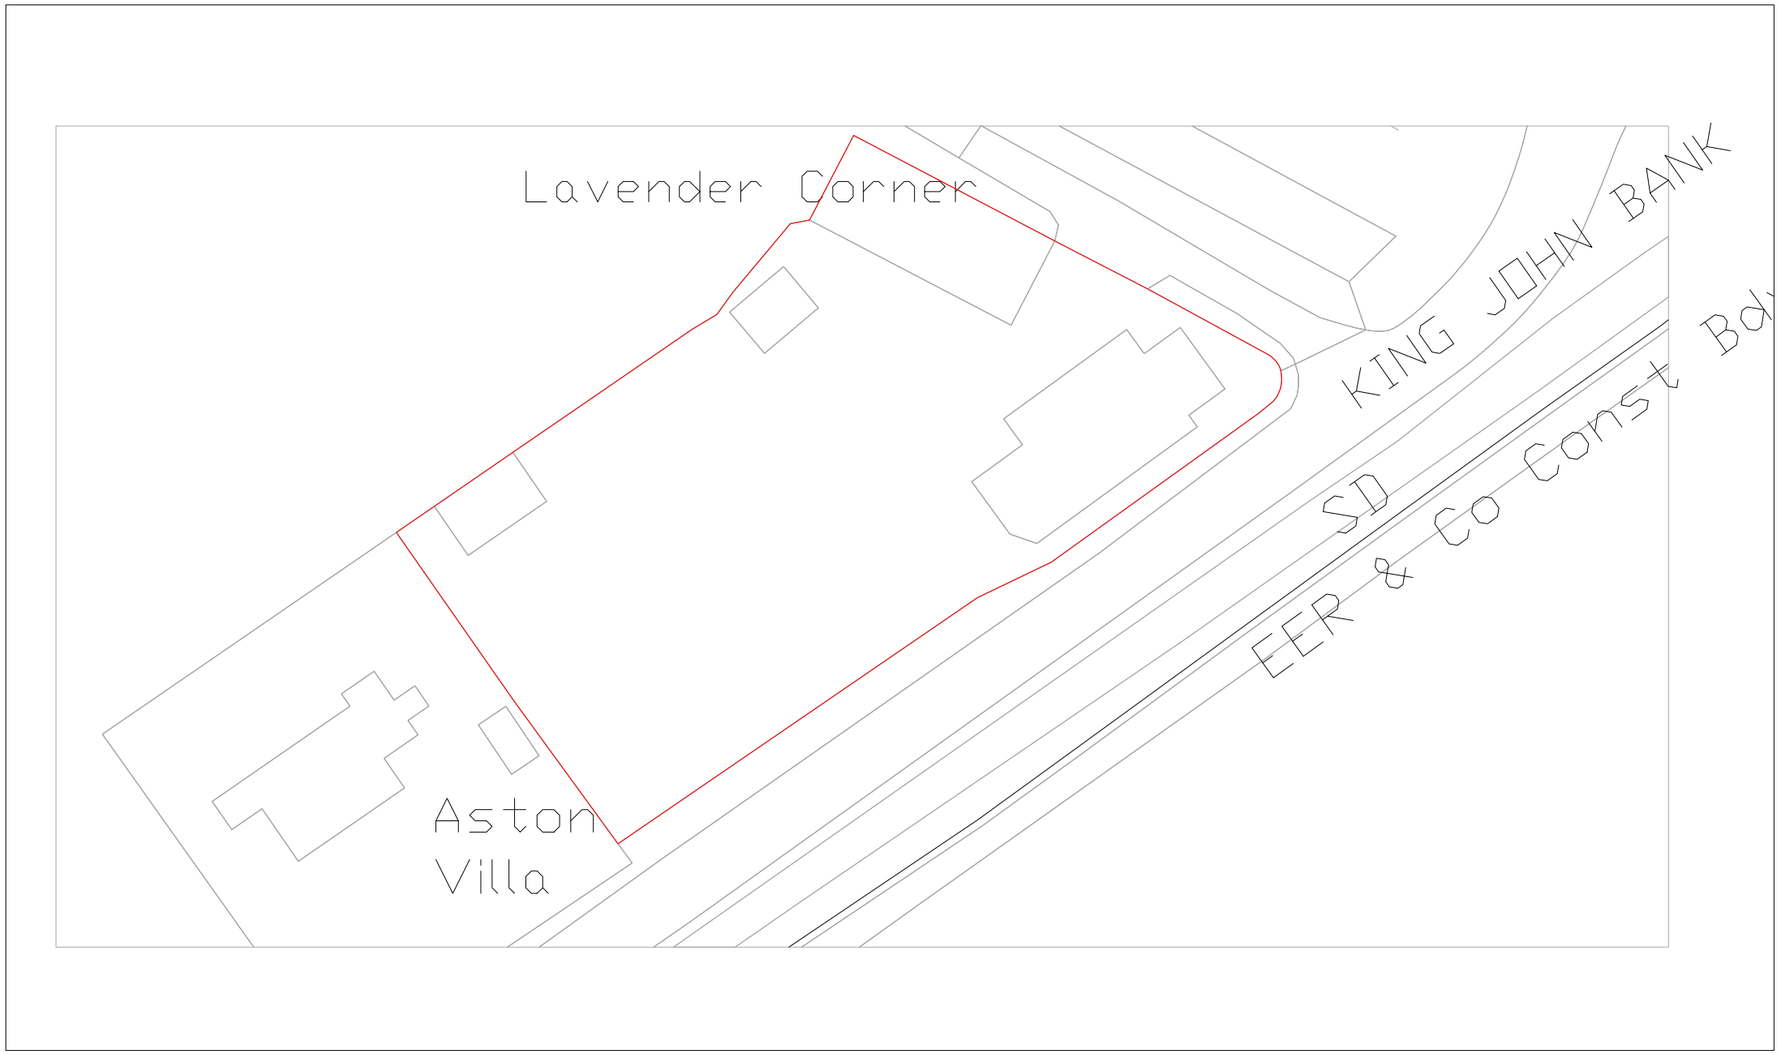

ReQuestAPlan
Map number: TQRQM23261114646006

Title: SITE/BLOCK Plan
Map Produced for: planning application

Project ID: 2023-07-PE14 7JT
Date of Purchase: 18-09-2023
1 Years subscription from 18-09-2023 for 1 workstation.

10 m 50 m 100 m

© 2023 1 Stop Design & Build.
All dimensions to be checked on site by the contractor and such dimensions to be their responsibility. All construction works must comply with the relevant British Standards and Building Regulations requirements. Any drawing errors and omissions to be reported to 1 Stop Design & Build.

Client Name
JAMES LAVENDER

Project Address
LAVENDER CORNER, KING JOHN BANK, WALPOLE ST ANDREW, WISBECH, LINCOLNSHIRE PE14 7JT

Section
CONVERSION OF OFFICE TO DWELLINGHOUSE

Stage
PLANNING

Drawing Title
PRE-EXISTING BLOCK PLAN

Drawing Status
For Approval

Revisions and Notes

Project No.	2023-07-PE14 7JT		
Drawing No.	B-001		
Revision	00		
Scale at A3	1:500		
Date	09/09/2023		
Designed	MI	Checked	MH
Drawn	MI	Approved	MH

1 STOP DESIGN & BUILD
128 CITY ROAD LONDON,
EC1V 2NX, UK

Email: info@1stopdesignandbuild.co.uk

Web: www.1stopdesignandbuild.co.uk

Phone No.: 0208 0512780