


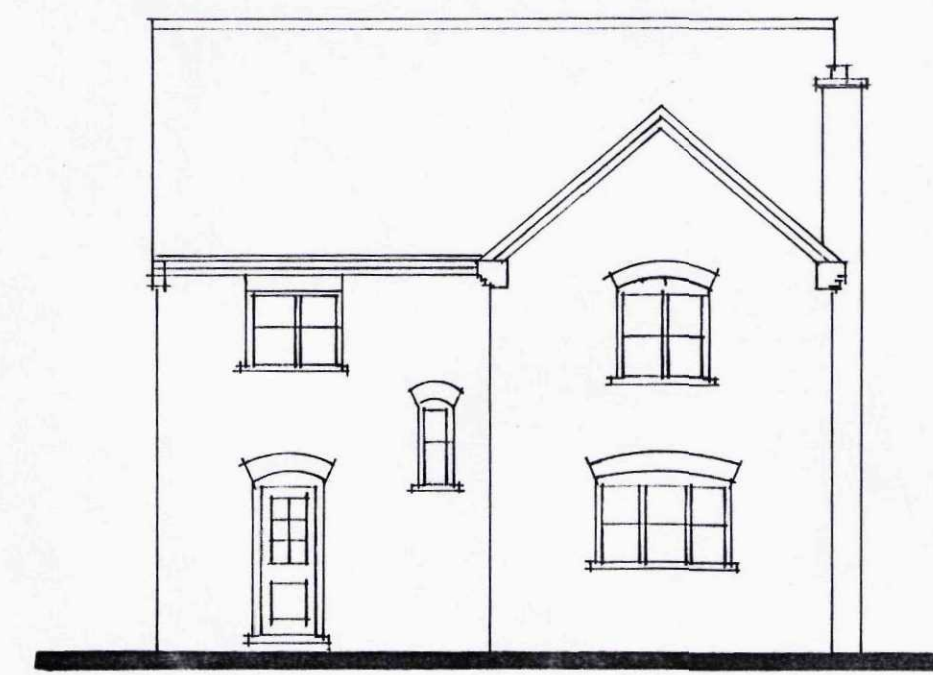


FRONT




SIDE




REAR

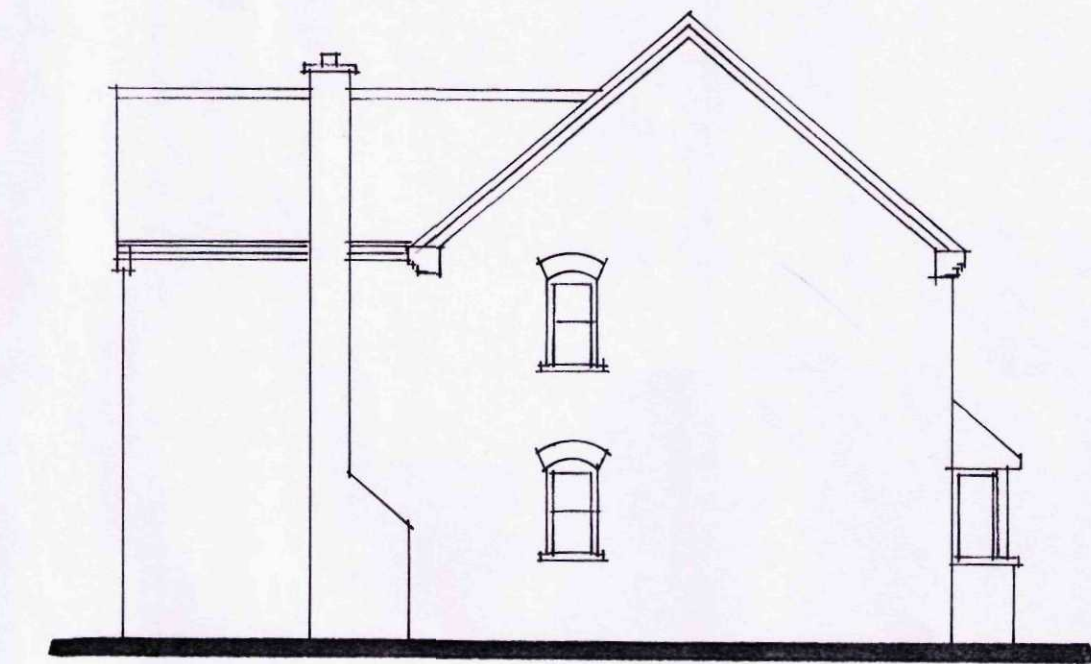

SIDE

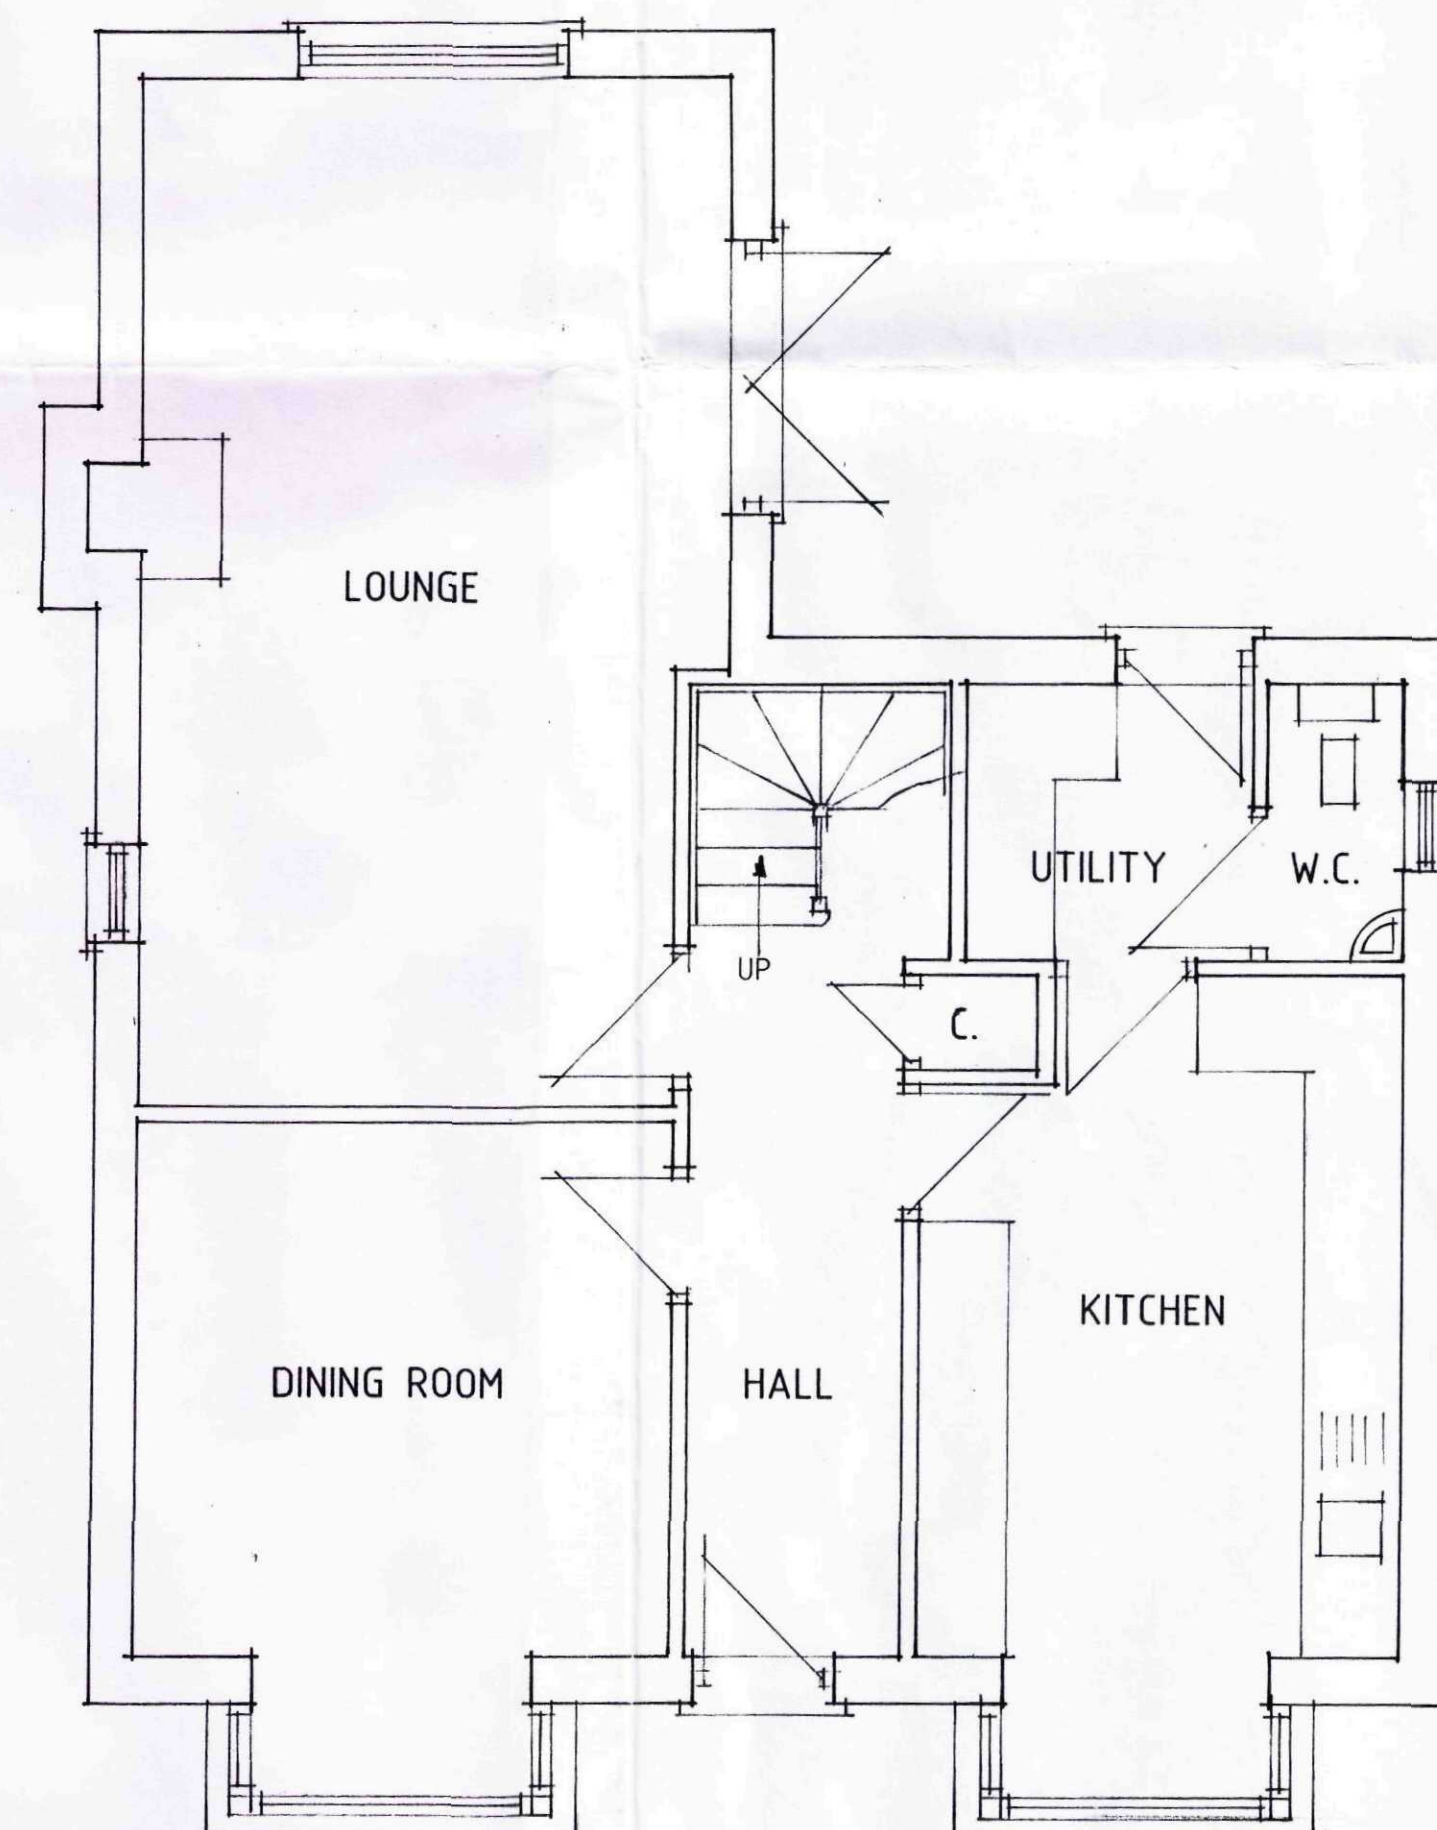

GROUND FLOOR PLAN

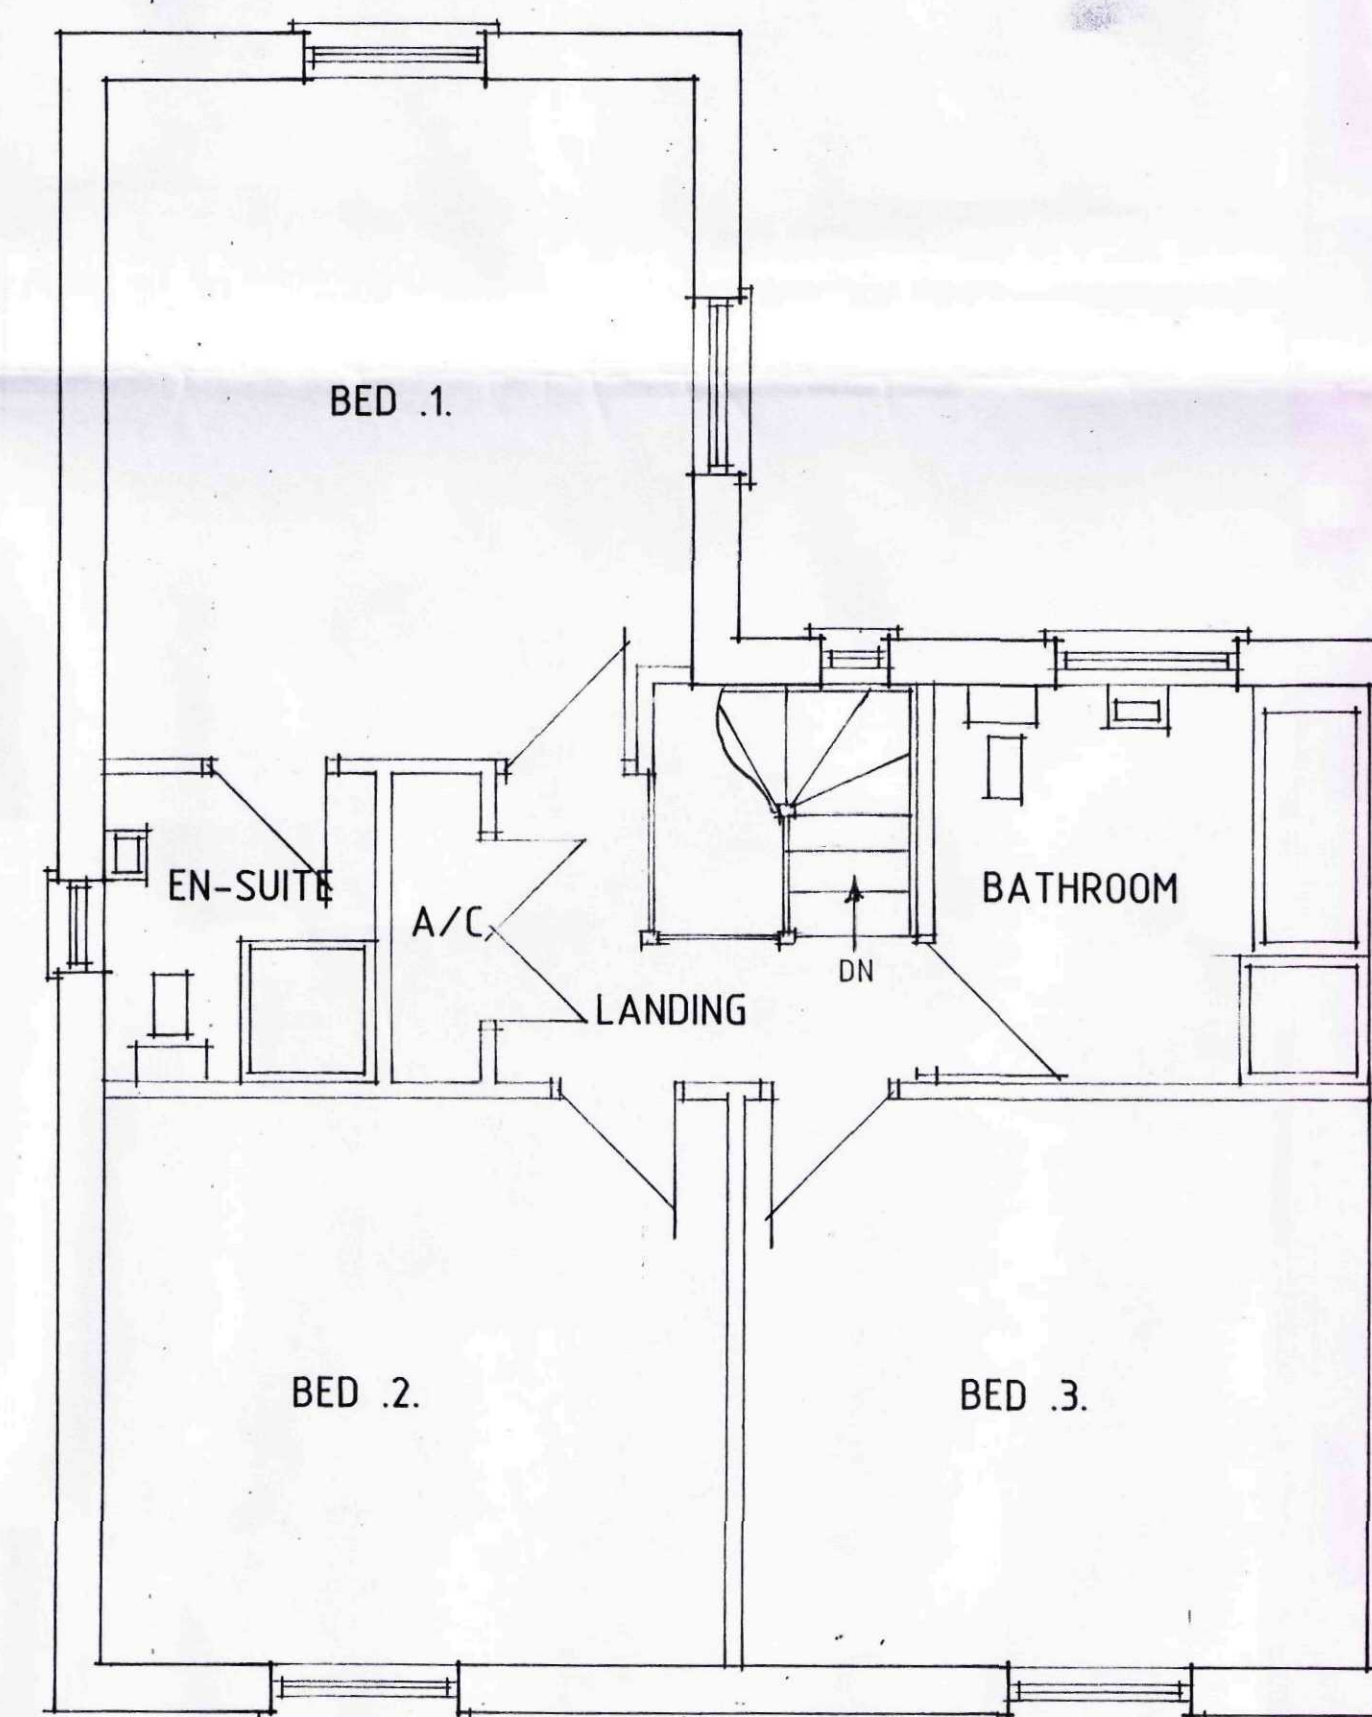

FIRST FLOOR PLAN

A - IMF. ADDED - 19.2.15

Status
DESIGN
CONSULTANTS IN ARCHITECTURE & PLANNING

PROPOSED 2No HOUSES
WITH GARAGES AT CHURCH
STREET / WHARF STREET,
SUTTON BRIDGE FOR

MISS SOPHIE HALLAM.

HOUSE DESIGN

1:50 1:100 SD15-006/2

FEB-15 B.GILHAM.

2 Edinburgh Walk, Holbeach,
Spalding, Lincs. PE12 7AP.
Tel: 01406 424343 Fax: 01406 490702

