

Our Ref:
Your Ref: DPO0091

t: +44(0)1553 819600
f: +44(0)1553 819639
e: info@wlma.org.uk
w: www.wlma.org.uk

26 June 2015

LICENCE NO. 20

Consent to works affecting Board-maintained watercourses under the Land Drainage Act 1991 and/or the Board's Byelaws.

To: **Dong Energy RB (UK) Limited (AND SUCCESSORS IN TITLE THERETO) of 33 Grosvenor Place, Belgravia, London SW1X 7HY** (hereinafter called "the Grantee"). In accordance with details submitted to them by RPS Planning & Development Ltd on 24 April 2015 and 27 April 2015 under the reference given above (and subsequent correspondence), the King's Lynn Internal Drainage Board (hereinafter called "the Board") hereby consents, subject to the conditions herein contained, to the following works (hereinafter called "the said works") affecting 1951 Bank Drain (DRN037G0201) (hereinafter called "the said watercourse") at approximate grid reference 550510 326087.

This Licence relates to: **Installation of new underground electricity cables crossing and within 9 metres to either side of the said watercourse in the approximate position shown on the attached plan (DPO0091/DWG/00102 rev.00).**

Confirmation of your acceptance of the terms of this Licence must be submitted to the Board's Office prior to works commencing on site.

CONDITIONS

1. The said works to be carried out and maintained by the Grantee to the satisfaction of the Board's Engineers Department.
2. Any damage caused to the said watercourse in the carrying out of the said works or in the maintenance, repair, alteration, renewal, removal or use thereof to be repaired and made good by and at the expense of the Grantee to the satisfaction of the Board's Engineers Department.
3. The Board to be indemnified by the Grantee against all actions, claims, suits and demands and against all losses (including all consequential losses), costs, damages and expenses which the Board may sustain, incur or be put to by reason of the carrying out of the said works, or by reason of the maintenance, repair, alteration, renewal, removal, use or presence thereof. Liability under or in connection with this condition shall be limited to £25m (twenty-five million pounds) per claim.
4. No claim to be made against the Board, their agents, workmen or servants for any damage which may be caused to the said works in the exercise of the Board's statutory functions provided that such damage shall not have been caused by the negligence of the Board, their agents, workmen or servants.
5. In the event of any works being carried out by the Board to the said watercourse the Grantee shall reimburse to the Board any additional expense which the Board may sustain, incur or be put to by reason of the presence of the said works.



Mr J S Austen (Chairman) Mr B Long (Vice-Chairman)

Mr P J Camamile (Chief Executive)



Cert No. GB11990

Mr G Howe (Operations Manager) Mr G R Dann (Planning/Enforcement Officer)

Cert No. GB11991

Our Ref:
Your Ref: DPO0091

26 June 2015

6. The Grantee shall at the request of the Board within forty days of written notice being given by the Board de-energise the cables for such period as shall be agreed by the Board and the Grantee to be reasonably necessary if the cables are found to constitute an obstruction to any works proposed to be carried out by the Board to the said watercourse and a strategy to mitigate the obstruction without de-energising the cables outside of the outage periods planned by the Grantee cannot be agreed PROVIDED THAT the Board shall exercise proper care to avoid any damage to the cables and PROVIDED FURTHER THAT in the event of the Board requiring the cables to be de-energised they will not carry out any works or allow any machine executing such works to approach within a lateral distance of jib length plus ten metres from the cables unless and until the Board's representative on site has received the personal assurance of the representative of the Grantee that the cables have been de-energised in accordance with this condition.
7. Should the project be amended, a copy of the appropriate drawings shall be sent to the Board's Engineers Department for approval.
8. The Grantee shall give to the Board's Engineers Department at least seven days previous notice in writing of the date of the commencement of the said works and written notice of the completion of the said works not later than seven days from the date of such completion. **None of the said works may start until this Licence has been duly executed and returned to King's Lynn Internal Drainage Board. Following completion of the said works, plans are to be sent to the Board showing the definitive position of the point(s) where the cables cross the said watercourse.**
9. The said works to be installed as per the details submitted to the Board. Any revisions must be agreed in writing by the Board's Engineering Department before any change is implemented; such agreement not to be unreasonably withheld or delayed. In the event of any ambiguity or discrepancy between drawings/plans referred to herein or attached hereto and any other information contained in this licence, the wording of the licence shall take precedence.
10. The new underground cables are to be directionally-drilled under the said watercourse, with a minimum vertical clearance of two metres between the "cleaned out" bed level of the said watercourse and the top of the ducting in which the cables are installed. No electrical equipment other than the new cables is to be installed within 9 metres to either side of the said watercourse.

.....
Signed

.....
Print Name


.....
Date

For and on behalf of DONG ENERGY RB (UK) LIMITED

.....
Signed

.....
Date

P J CAMAMILE
CHIEF EXECUTIVE OFFICER
KING'S LYNN INTERNAL DRAINAGE BOARD

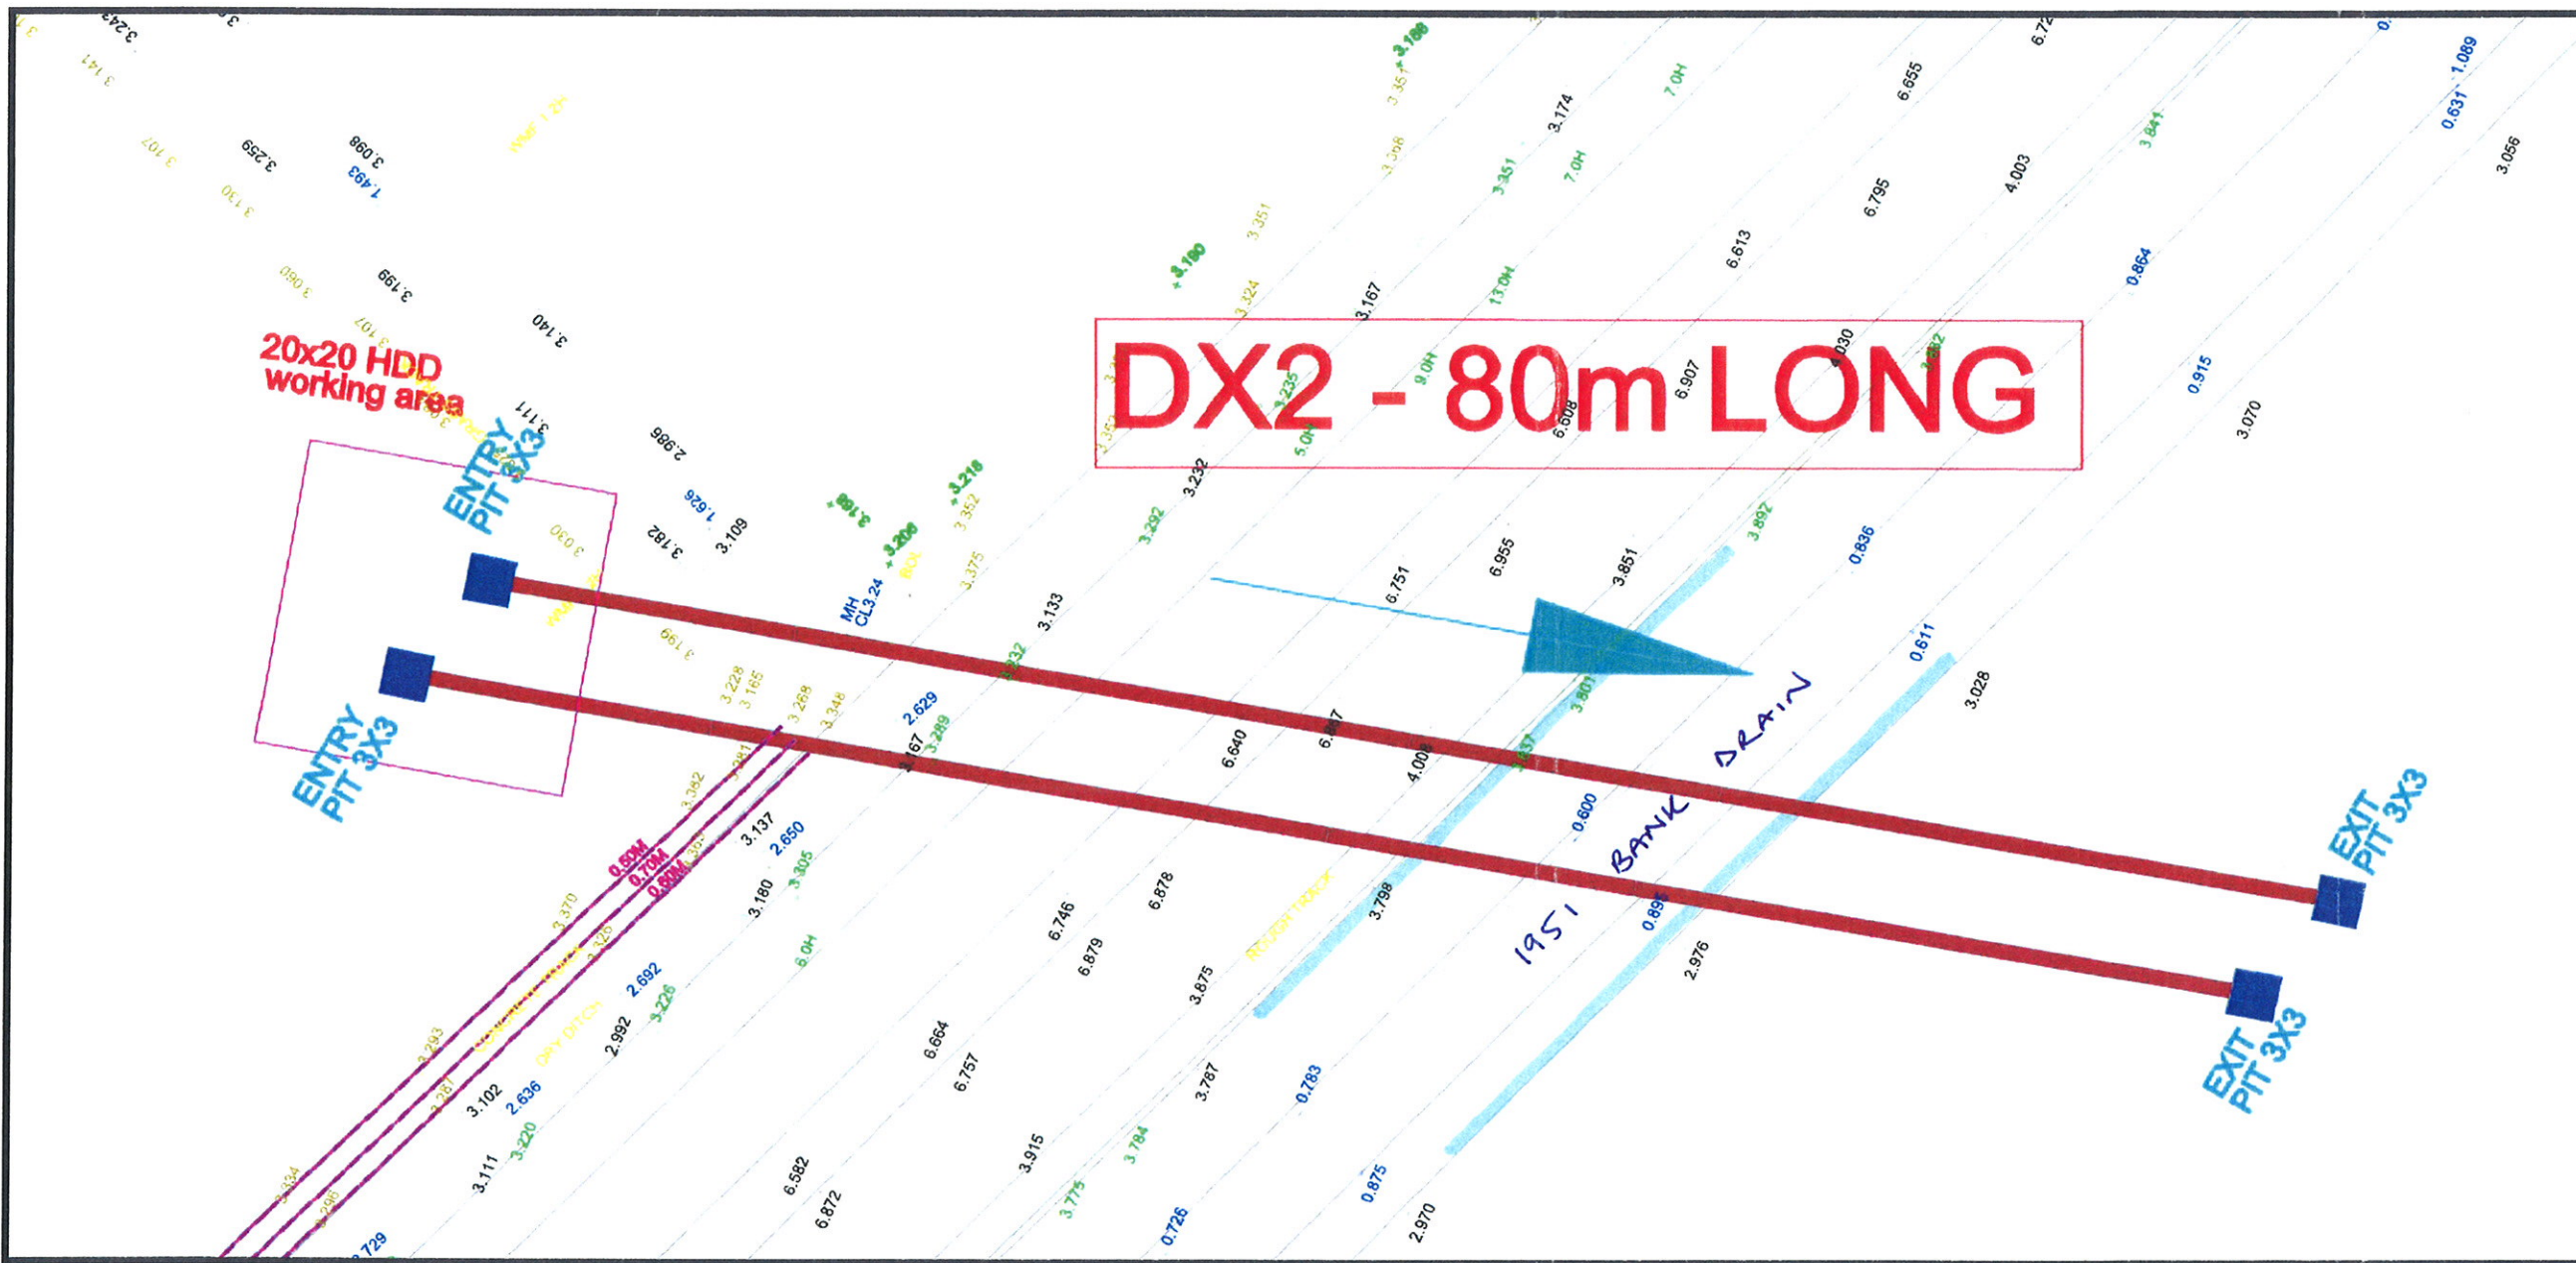

LEGEND:

WORKING AREA

PROPOSED DRILL DIRECTION


REV	Date	Drawn	Description	Check
-----	------	-------	-------------	-------

Customer

Contractor



Sub-Contractor

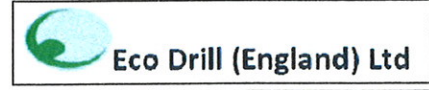

Project

RACE BANK OFFSHORE WIND FARM
CABLE INSTALLATION

Crossing

DX2
HDD CROSSING PROFILE

Surveyed N/A Drawn AM

Chk. MA Date 15/04/15

Scale (A3 Sheet) 1/250 DWG Ref (Layout No) DPO0091/DWG/00102 Status REVIEW

Job No DPO0091 REV 00

DKX2

