



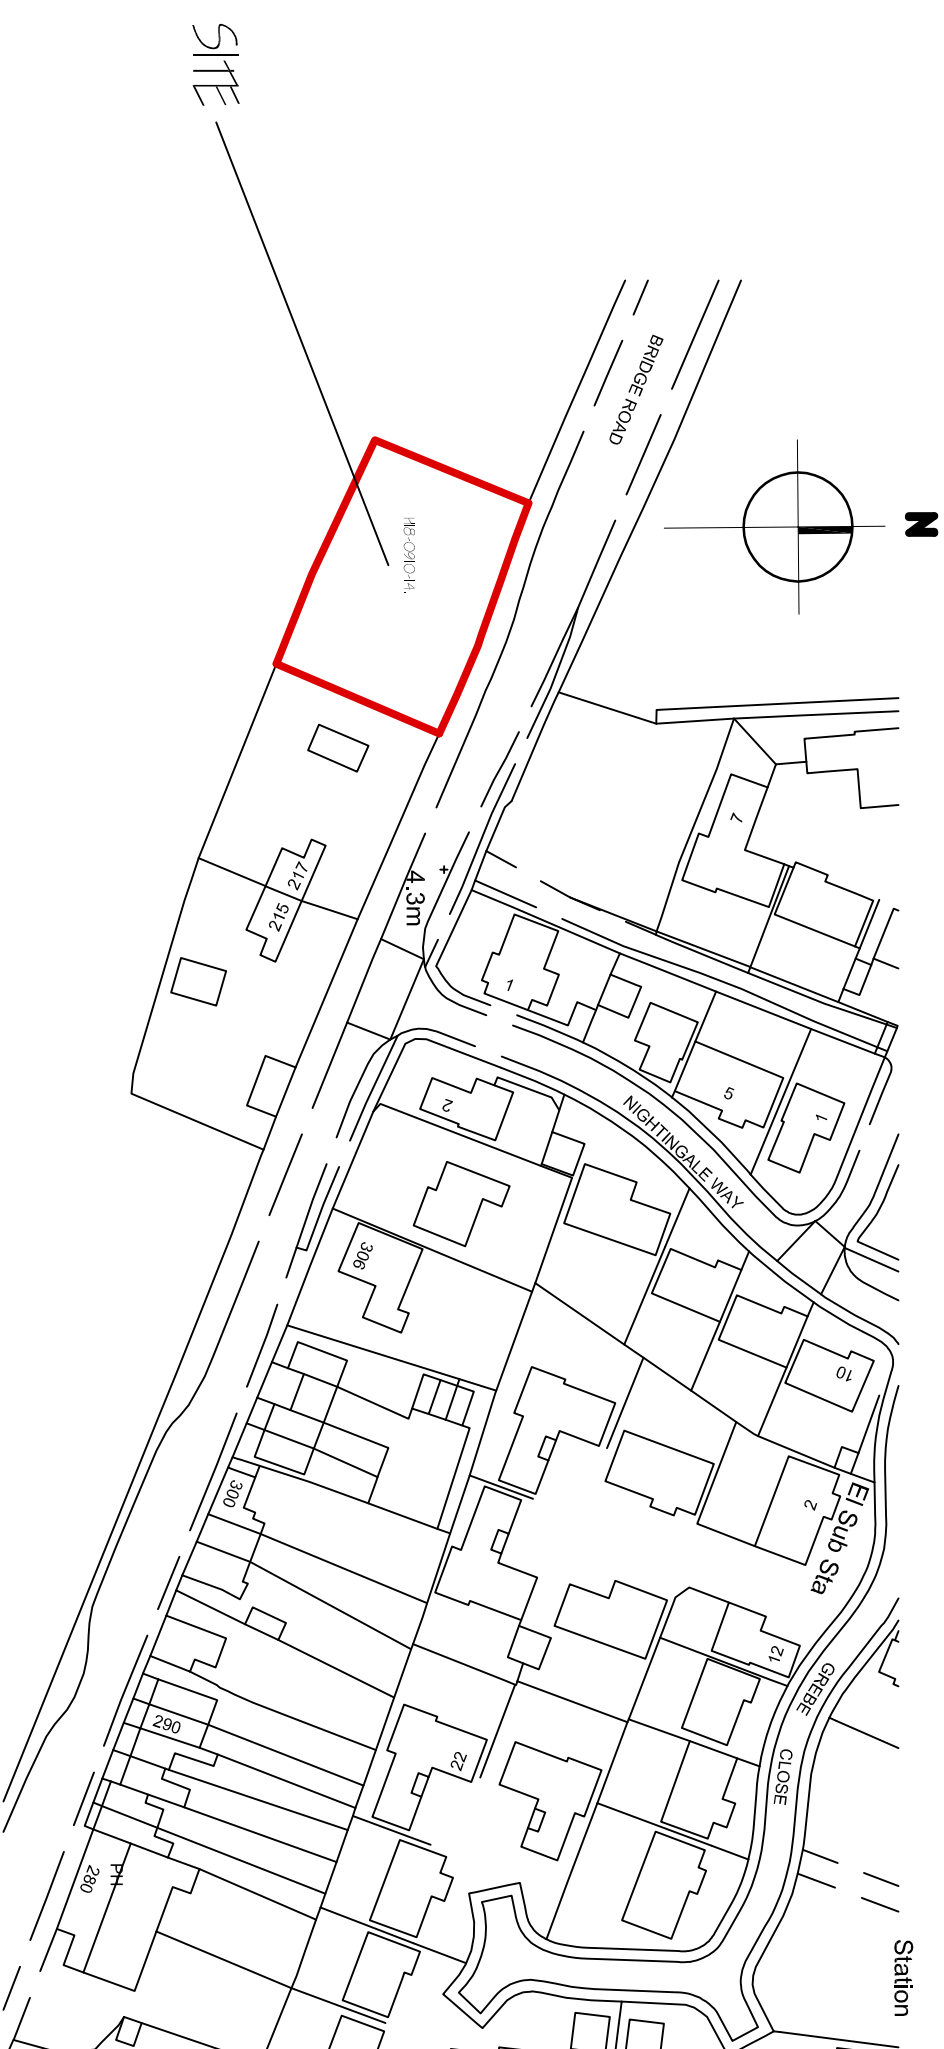

LOCATION PLAN 1:1250

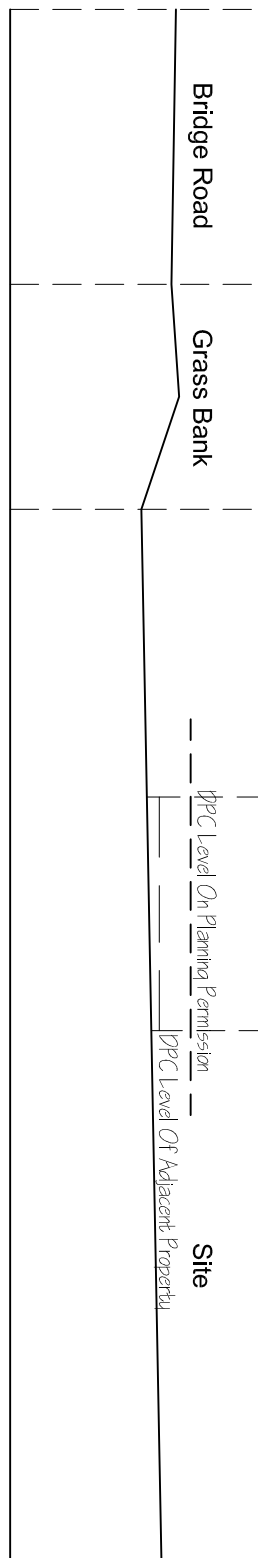

All planting to be in accordance with BS 4428:1969 and amendment No. 1 (1991). All trees to be planted with minimum 0.6 m plastic mulch mat and to be staked, tied and tubed. 1/3 to 1/2 bag of peat free tree and shrub planting compost to be incorporated into backfill for each tree hole.

[illegible]