

DO NOT SCALE FROM THIS DRAWING
THE CONTRACTOR IS TO CHECK ALL DIMENSIONS ON SITE AND REPORT DISCREPANCIES TO THE ARCHITECT
THIS DRAWING IS COPYRIGHT

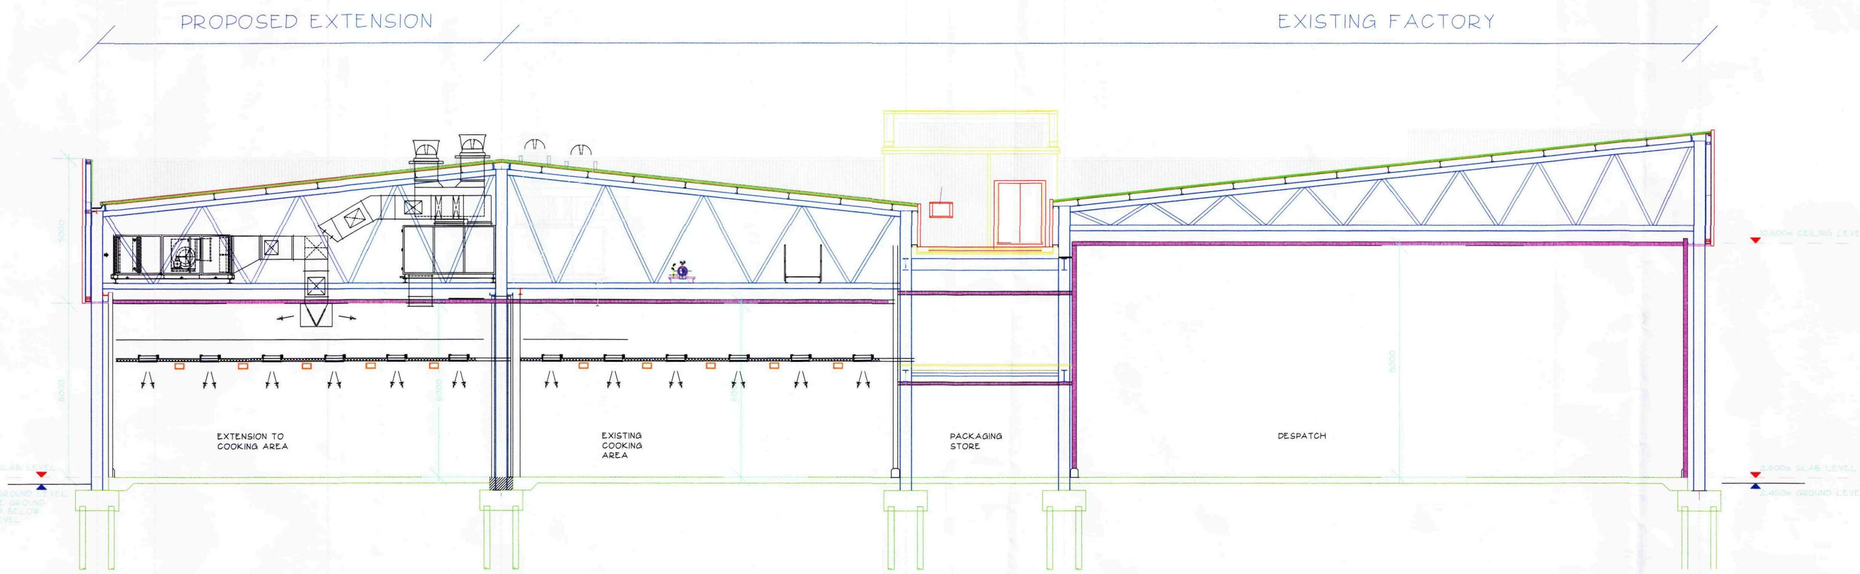

SECTION A - A THROUGH PROPOSED EXTENSION

SCALE IN METRES

0 10 20 30

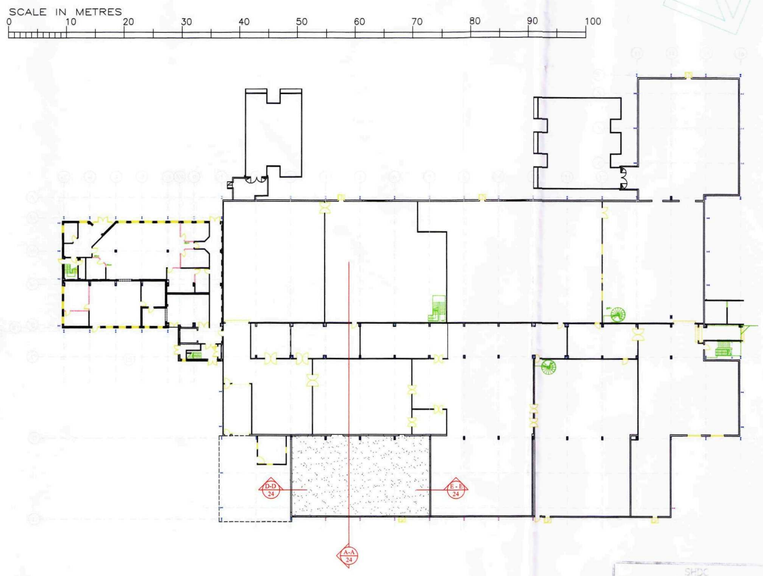

LOCATION PLAN 1:500

SHDC
Planning & Development
- 8 OCT 2010
Ref: 0849-10

ORIGINAL	22/09/10	ST	FIRST ISSUE	JGA
issue	date	drawn	notes	check

ARCTICA
ARCHITECTURE • PROCESS • PROJECT MANAGEMENT
Telephone 01780 482200 Fax 01780 480716
succeed@arctica.co.uk

PROJECT
BAKKAVOR
WINGLAND FOODS
PROJECT LISMORE

DRAWING
FACTORY EXTENSION
SECTION

SCALE	JOB
1:100 @ A1	10-33
NUMBER	REV
124	