
DO NOT SCALE FROM THIS DRAWING
THE CONTRACTOR IS TO CHECK ALL DIMENSIONS ON SITE AND REPORT DISCREPANCIES TO THE ARCHITECT
THIS DRAWING IS COPYRIGHT

SCALE IN METRES
0 10 20 30 40 50 60 70 80 90 100

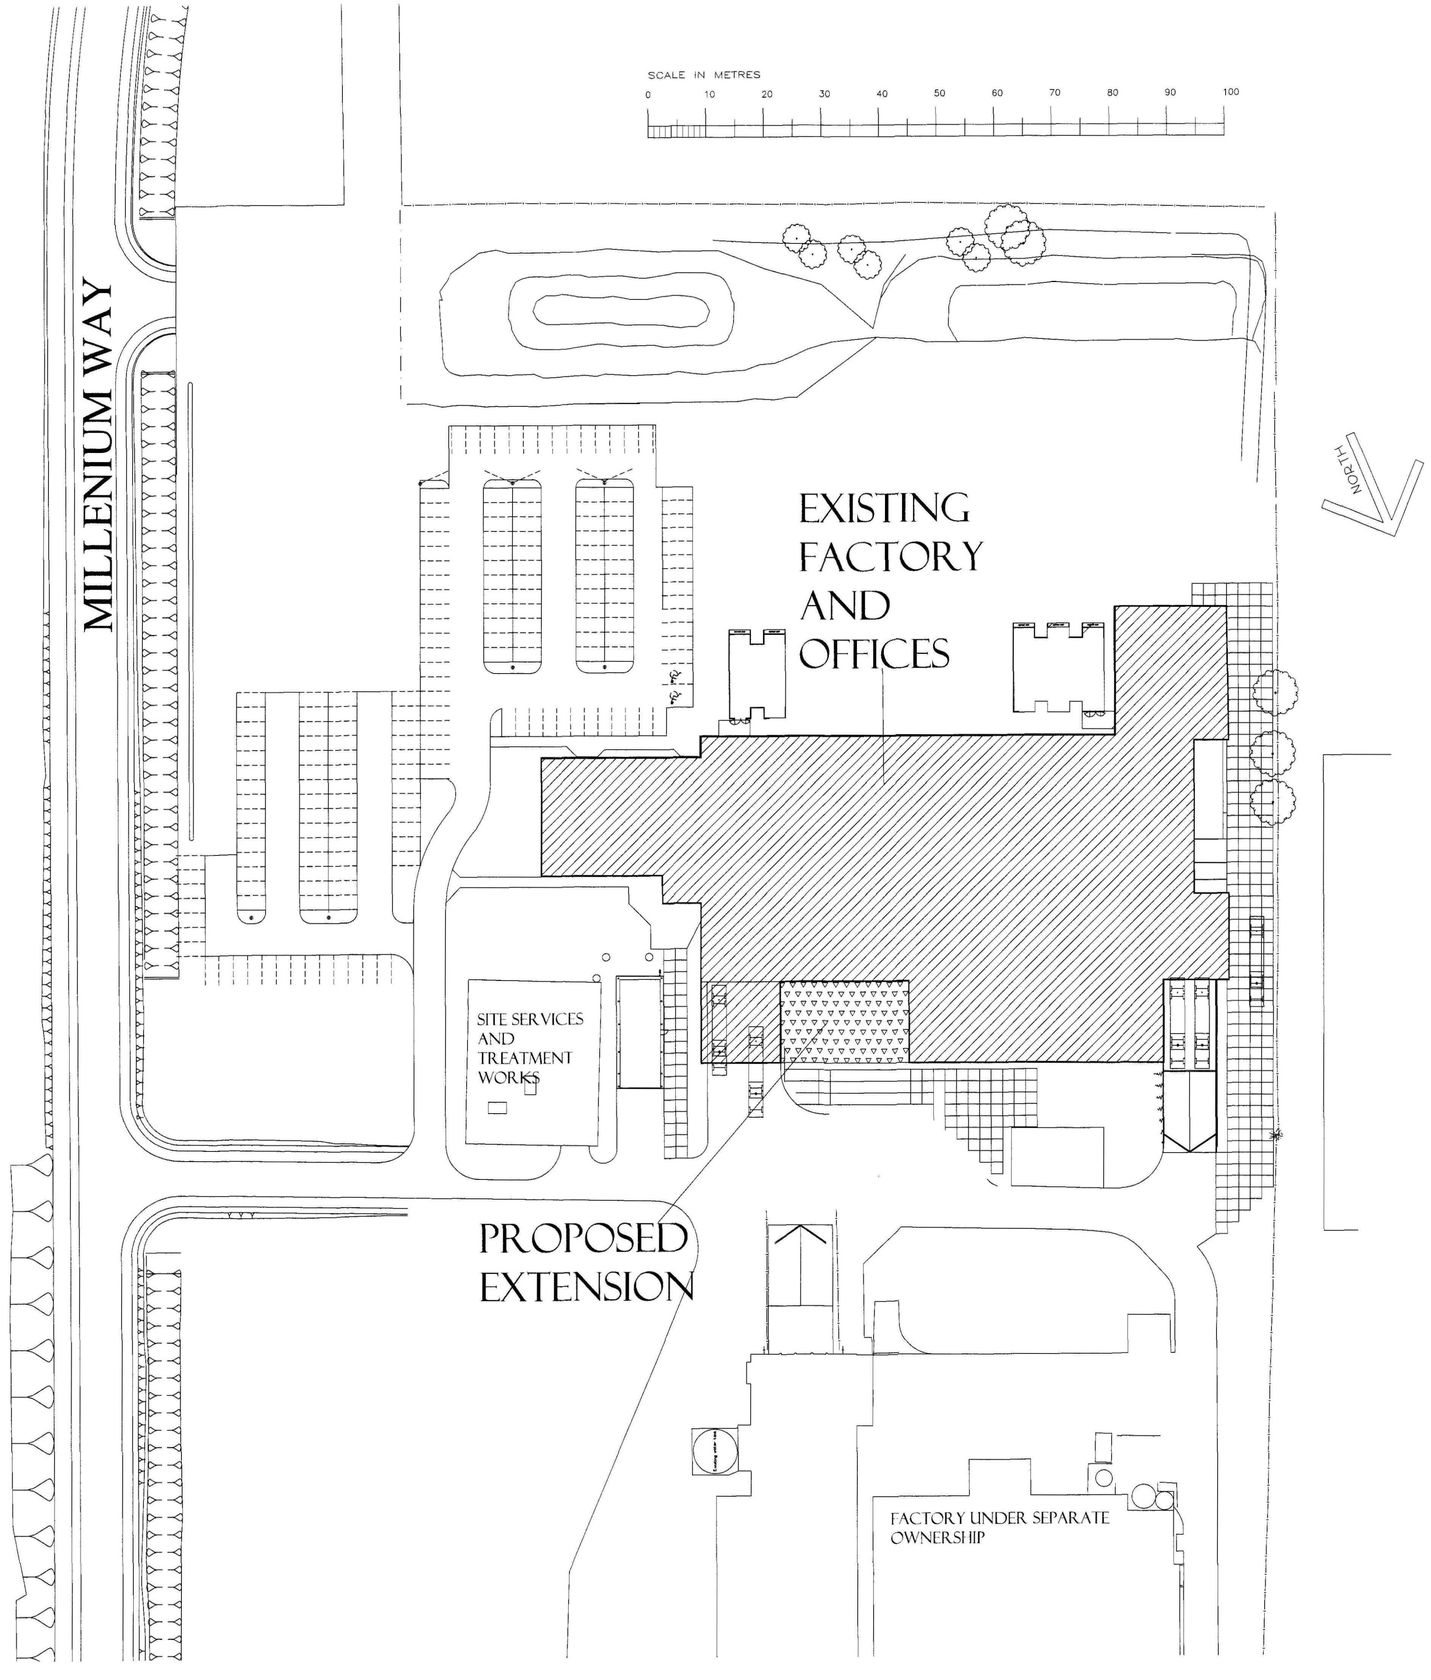

ORIGINAL	TRACED	BY	FIRST ISSUE	JOA
issue	date	drawn	notes	check

ARCTICA
ARCHITECTURE • PROCESS • PROJECT MANAGEMENT
Telephone 01780 482200 Fax 01780 480716
succeed@arctica.co.uk

PROJECT
BAKKAVOR
WINGLAND FOODS
PROJECT LISMORE

DRAWING
BLOCK PLAN

APPLICATION

SCALE
1:500 @ A1

JOB
10-33

NUMBER
115

REV

0849-10