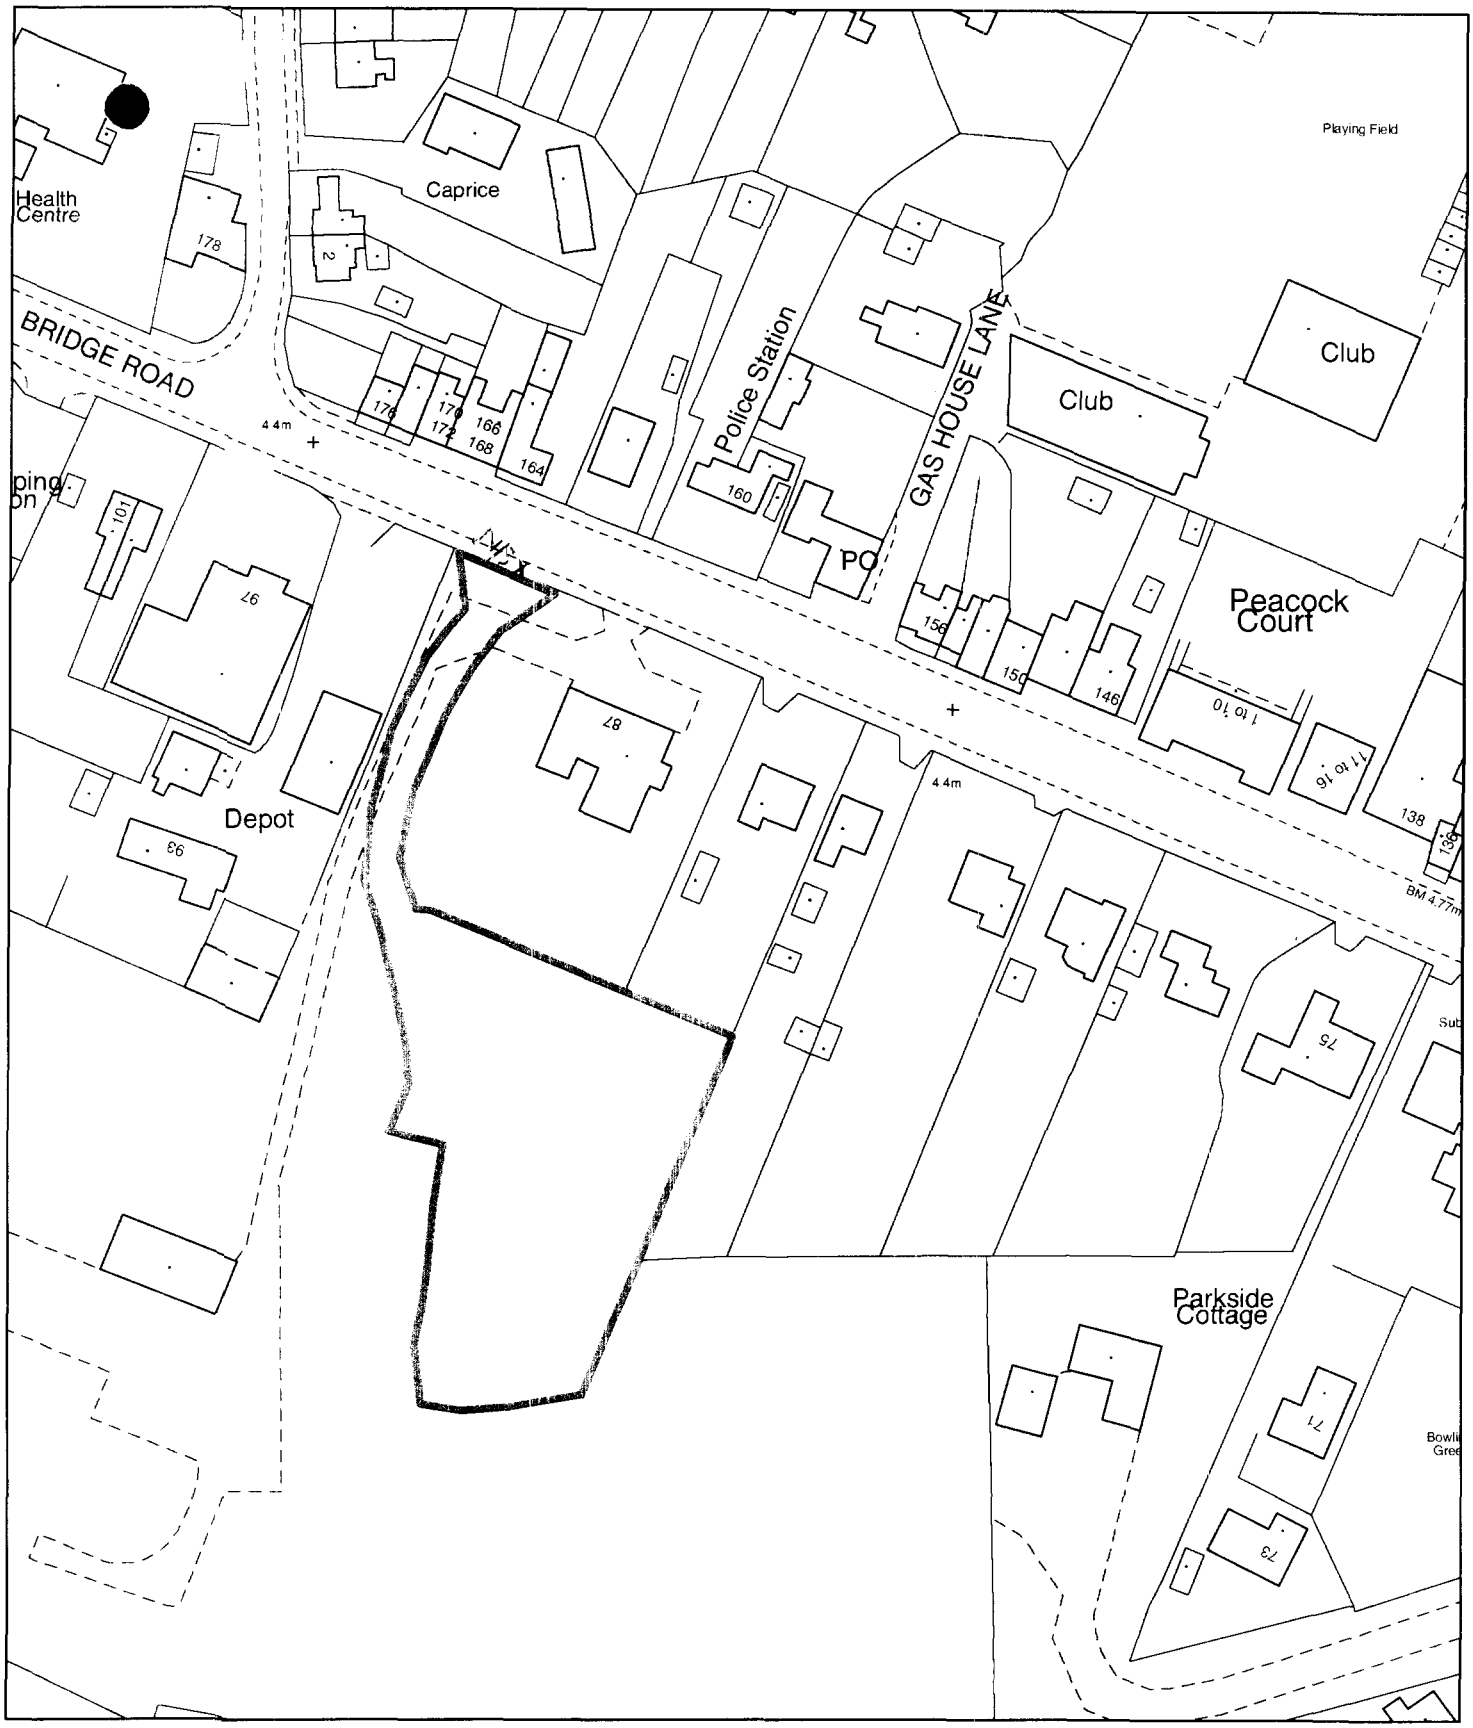


Planning Application Location Plan
Ward Member Notification

H18/0856/02

COPY


Scale: 1:1250

Planning and Development

Council Offices, Priory Road, Spalding, Lincolnshire
PE11 2XE

PLEASE DO NOT COPY THIS PLAN
This map is reproduced from Ordnance Survey material with permission of Ordnance Survey on behalf of Her Majesty's Stationery Office (c) Crown copyright. Unauthorised reproduction infringes Crown copyright and may lead to prosecution or civil proceedings. South Holland District Council LA079413 2002

N

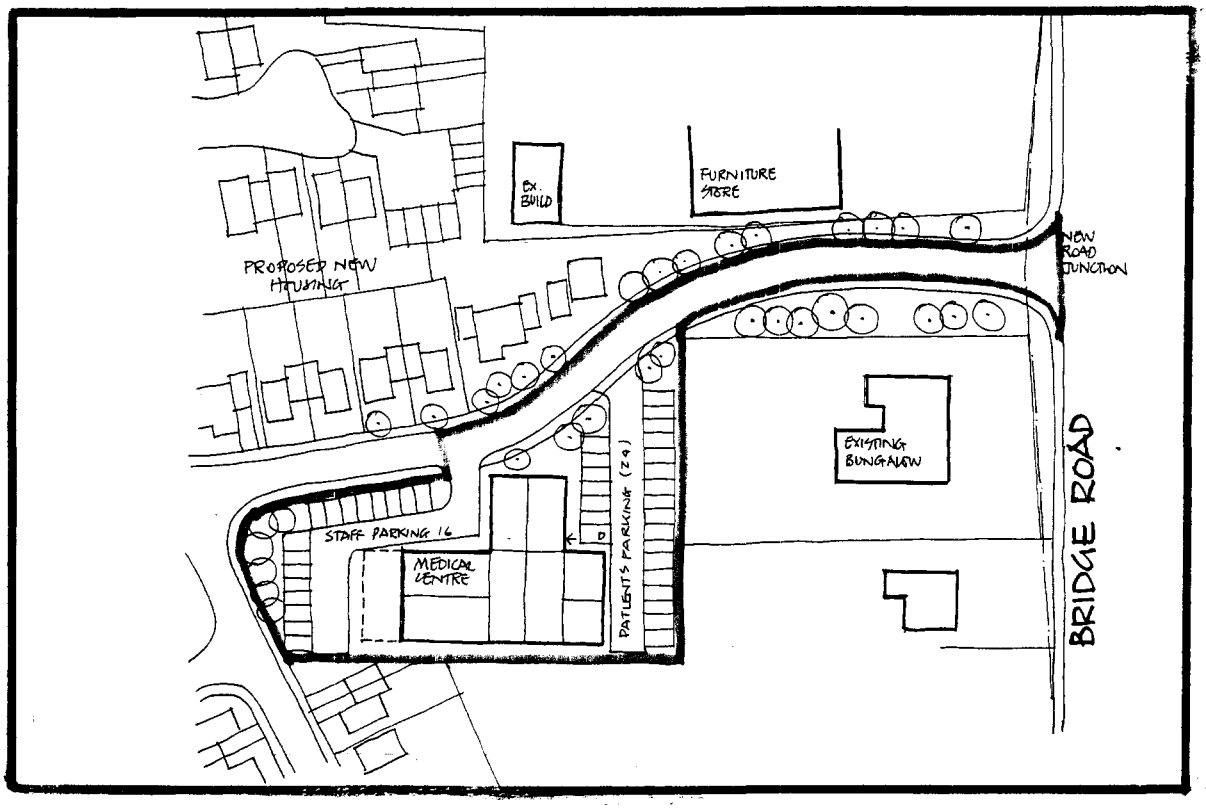

SHDC
Planning
24 JUL
0856/02

JTP

TITLE
LOCATION PLAN

JAMES TOTTY PARTNERSHIP
CHARTERED ARCHITECTS
38 Wilkinson Street, Sheffield, S10 2GB
Telephone: (0114) 270 0208 Fax: (0114) 275 8691

DATE	SCALE	PROJECT	JOB CODE	NUMBER
JULY '02	1:1250	MEDICAL CENTRE, SUTTON BRIDGE	15/598	16