



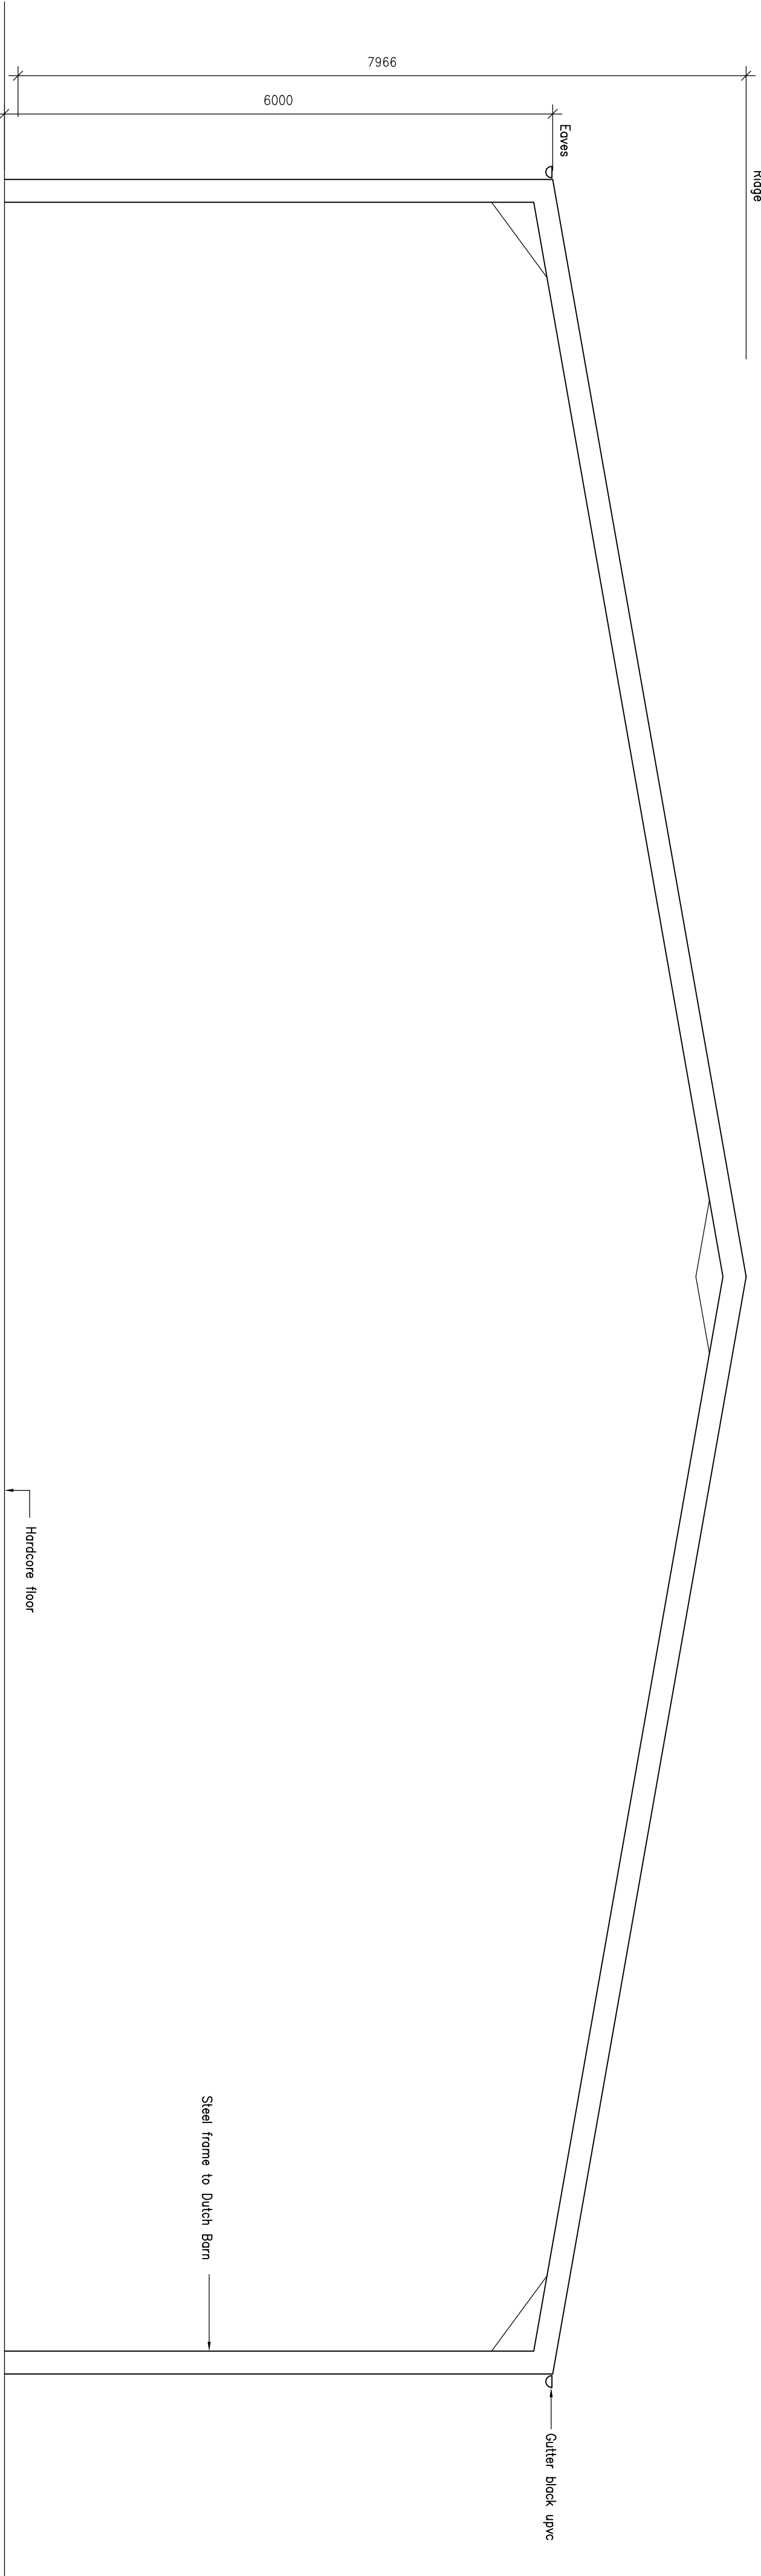

PROPOSED SIDE ELEVATION 1:50

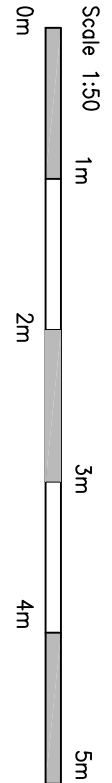

PROPOSED END ELEVATION 1:50