




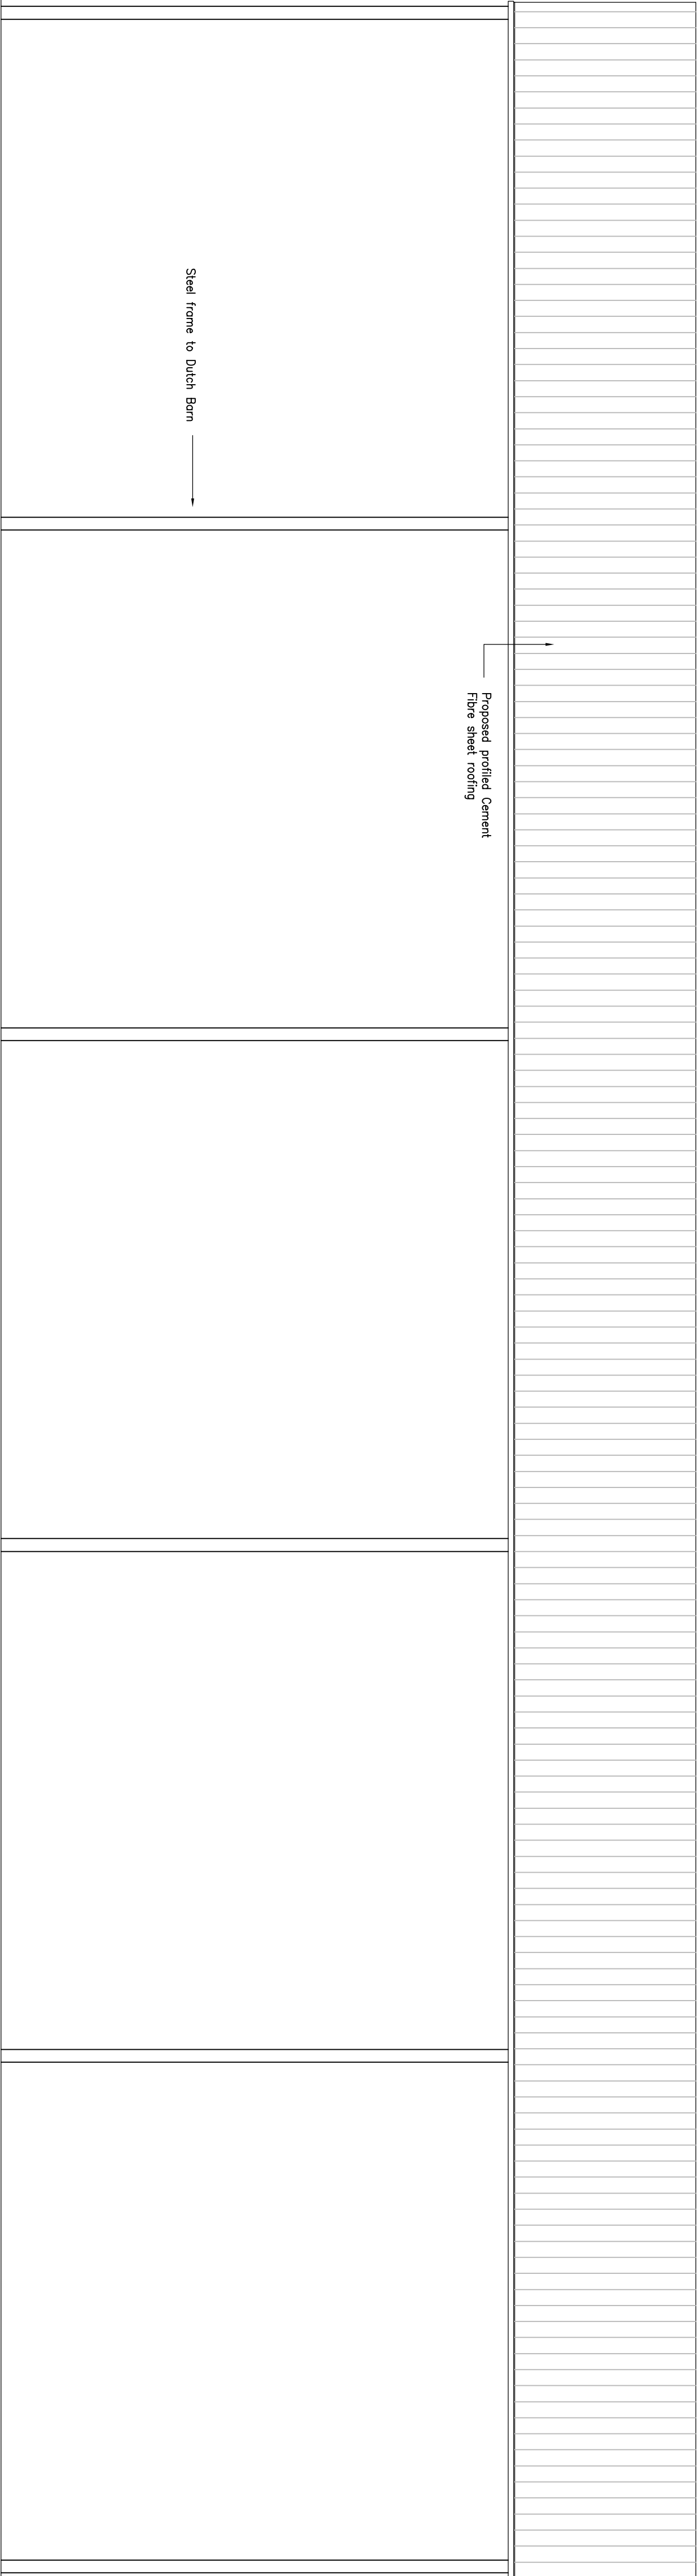

PROPOSED SIDE ELEVATION 1:50

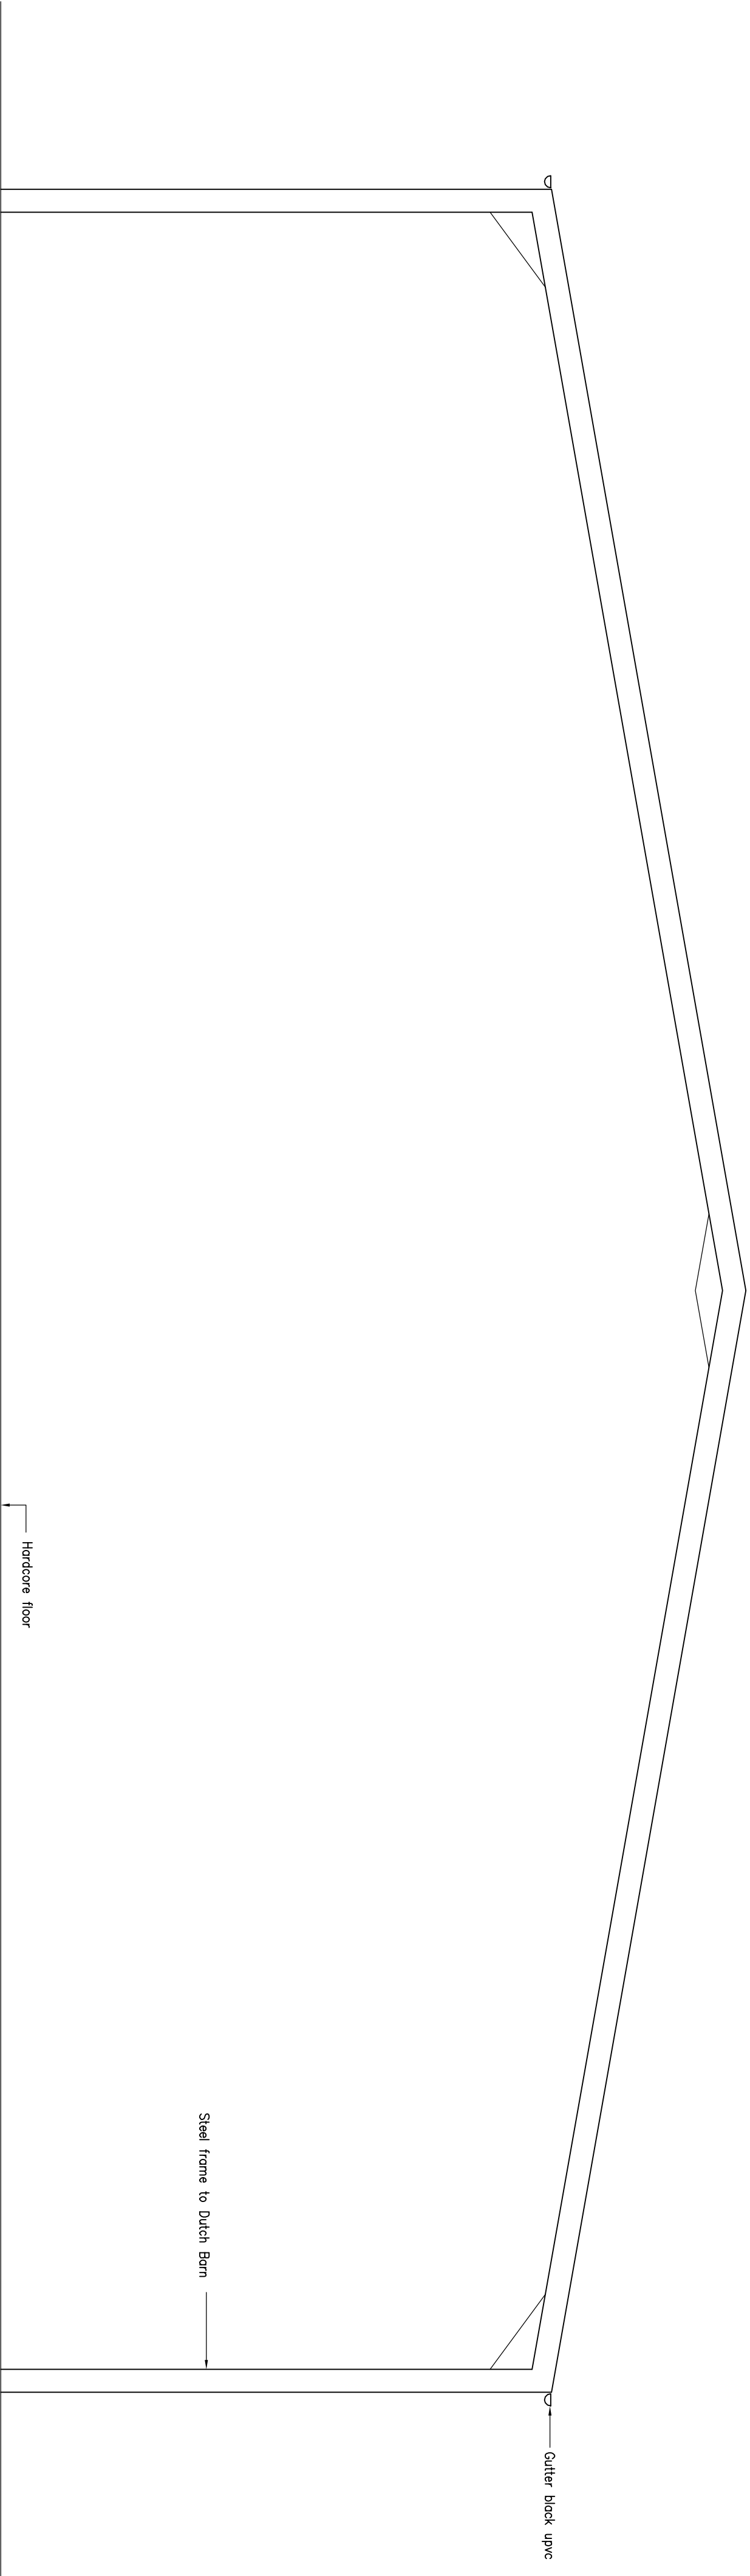

PROPOSED END ELEVATION 1:50

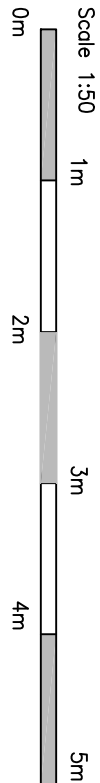

Project:
Proposed Open Store at Rookery Farm,
Rookery Road, Sutton Bridge, PE12 9QG
Drawing: DSD0136 - 02 Proposed Elevations
Scale: 1:50 Drawing A1 size