


All Dimensions and Levels to be verified on site.
 Only Figured Dimensions to be used.
 Do not scale this drawing.
 Any discrepancies to be notified to the originator
 of this drawing immediately.
 If in doubt, ask.
 Copyright is reserved by them and the drawing is
 issued on the condition that it is not copied,
 reproduced, retained, or disclosed to any
 unauthorised person, either wholly or in part
 without the consent in writing for the originator

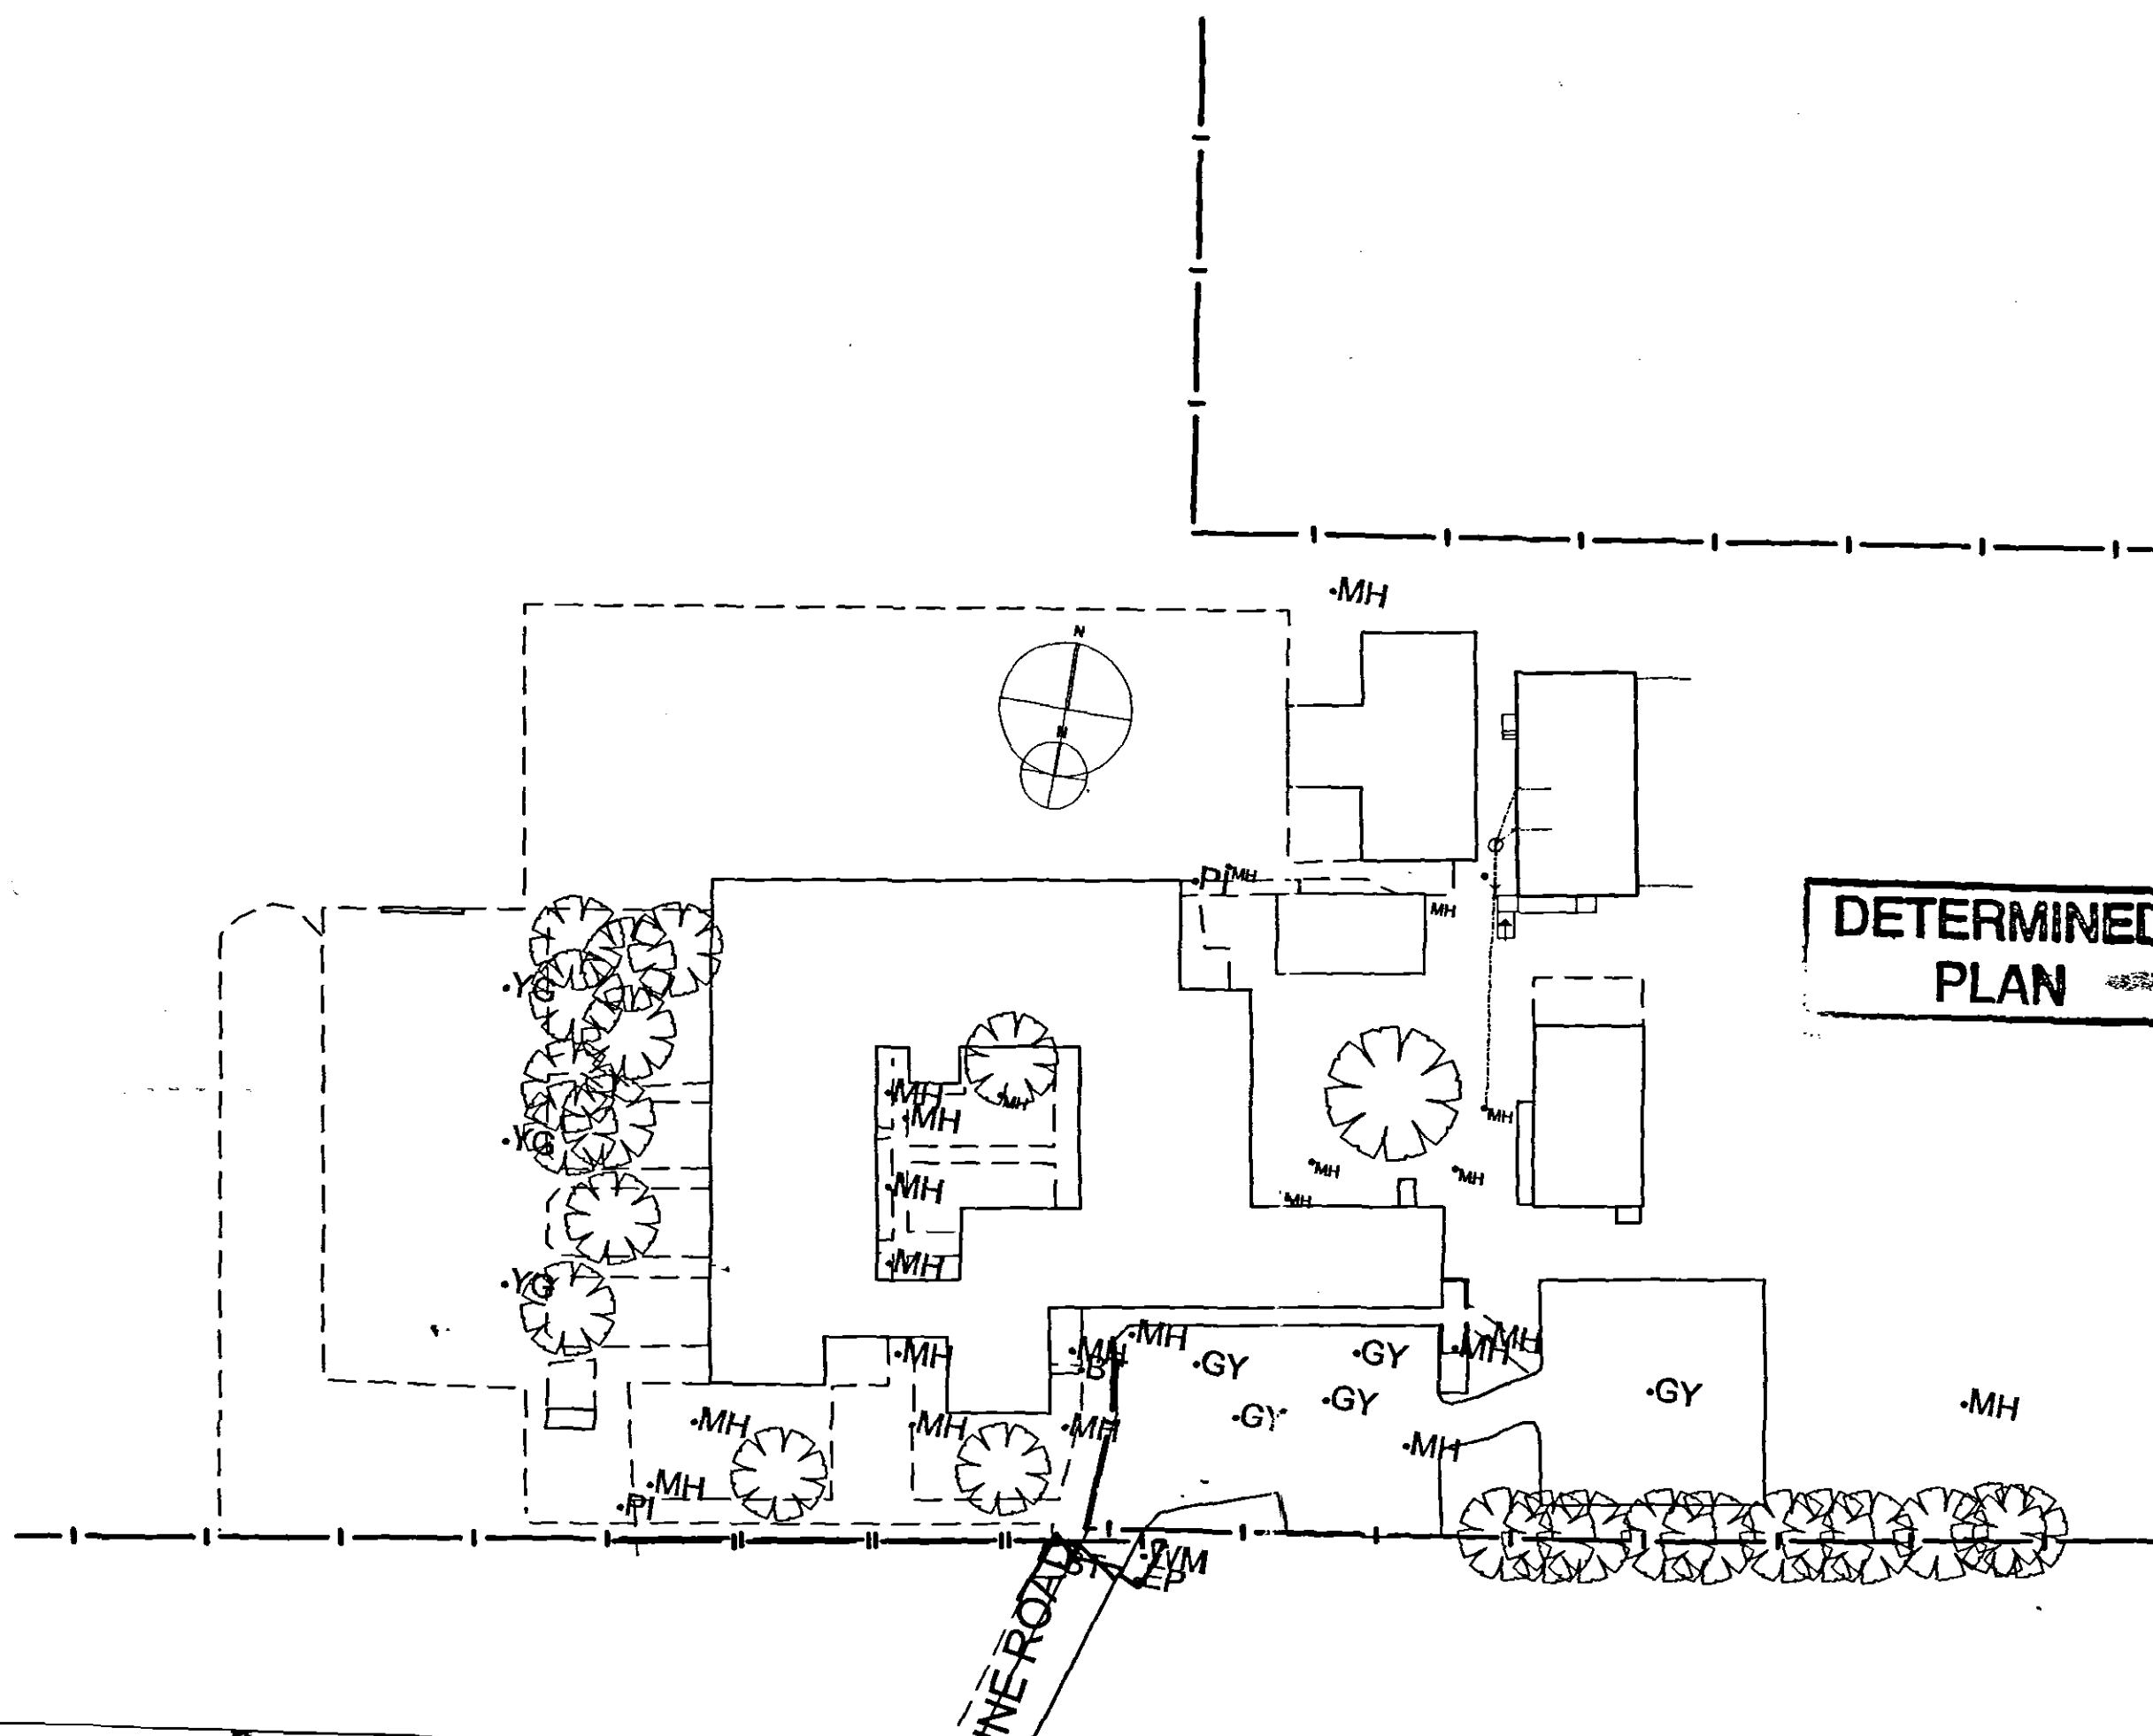

SHDC
 Planning & Development
 25 JUN 2004
 Ref: 0802104

**DETERMINED
 PLAN**

Highways & Planning
 Directorate
 17 JUN 2004
 HBS
 HBS Business Services
 Mill House
 Brayford Wharf North
 Lincoln, LN1 1YT
 Tel: 01522 836836
 Fax: 01522 618050
 Web: www.hbsa.uk.com

Client Lincolnshire County Council		
Project Sutton Bridge Westmere		
Drawing Title Block Plan		
Drawn By PNP	Checked By GM	
Scale 1:500	Date Feb 03	
Project No. DC523	Drawing No. 1	Revision