


PORT SUTTON BRIDGE

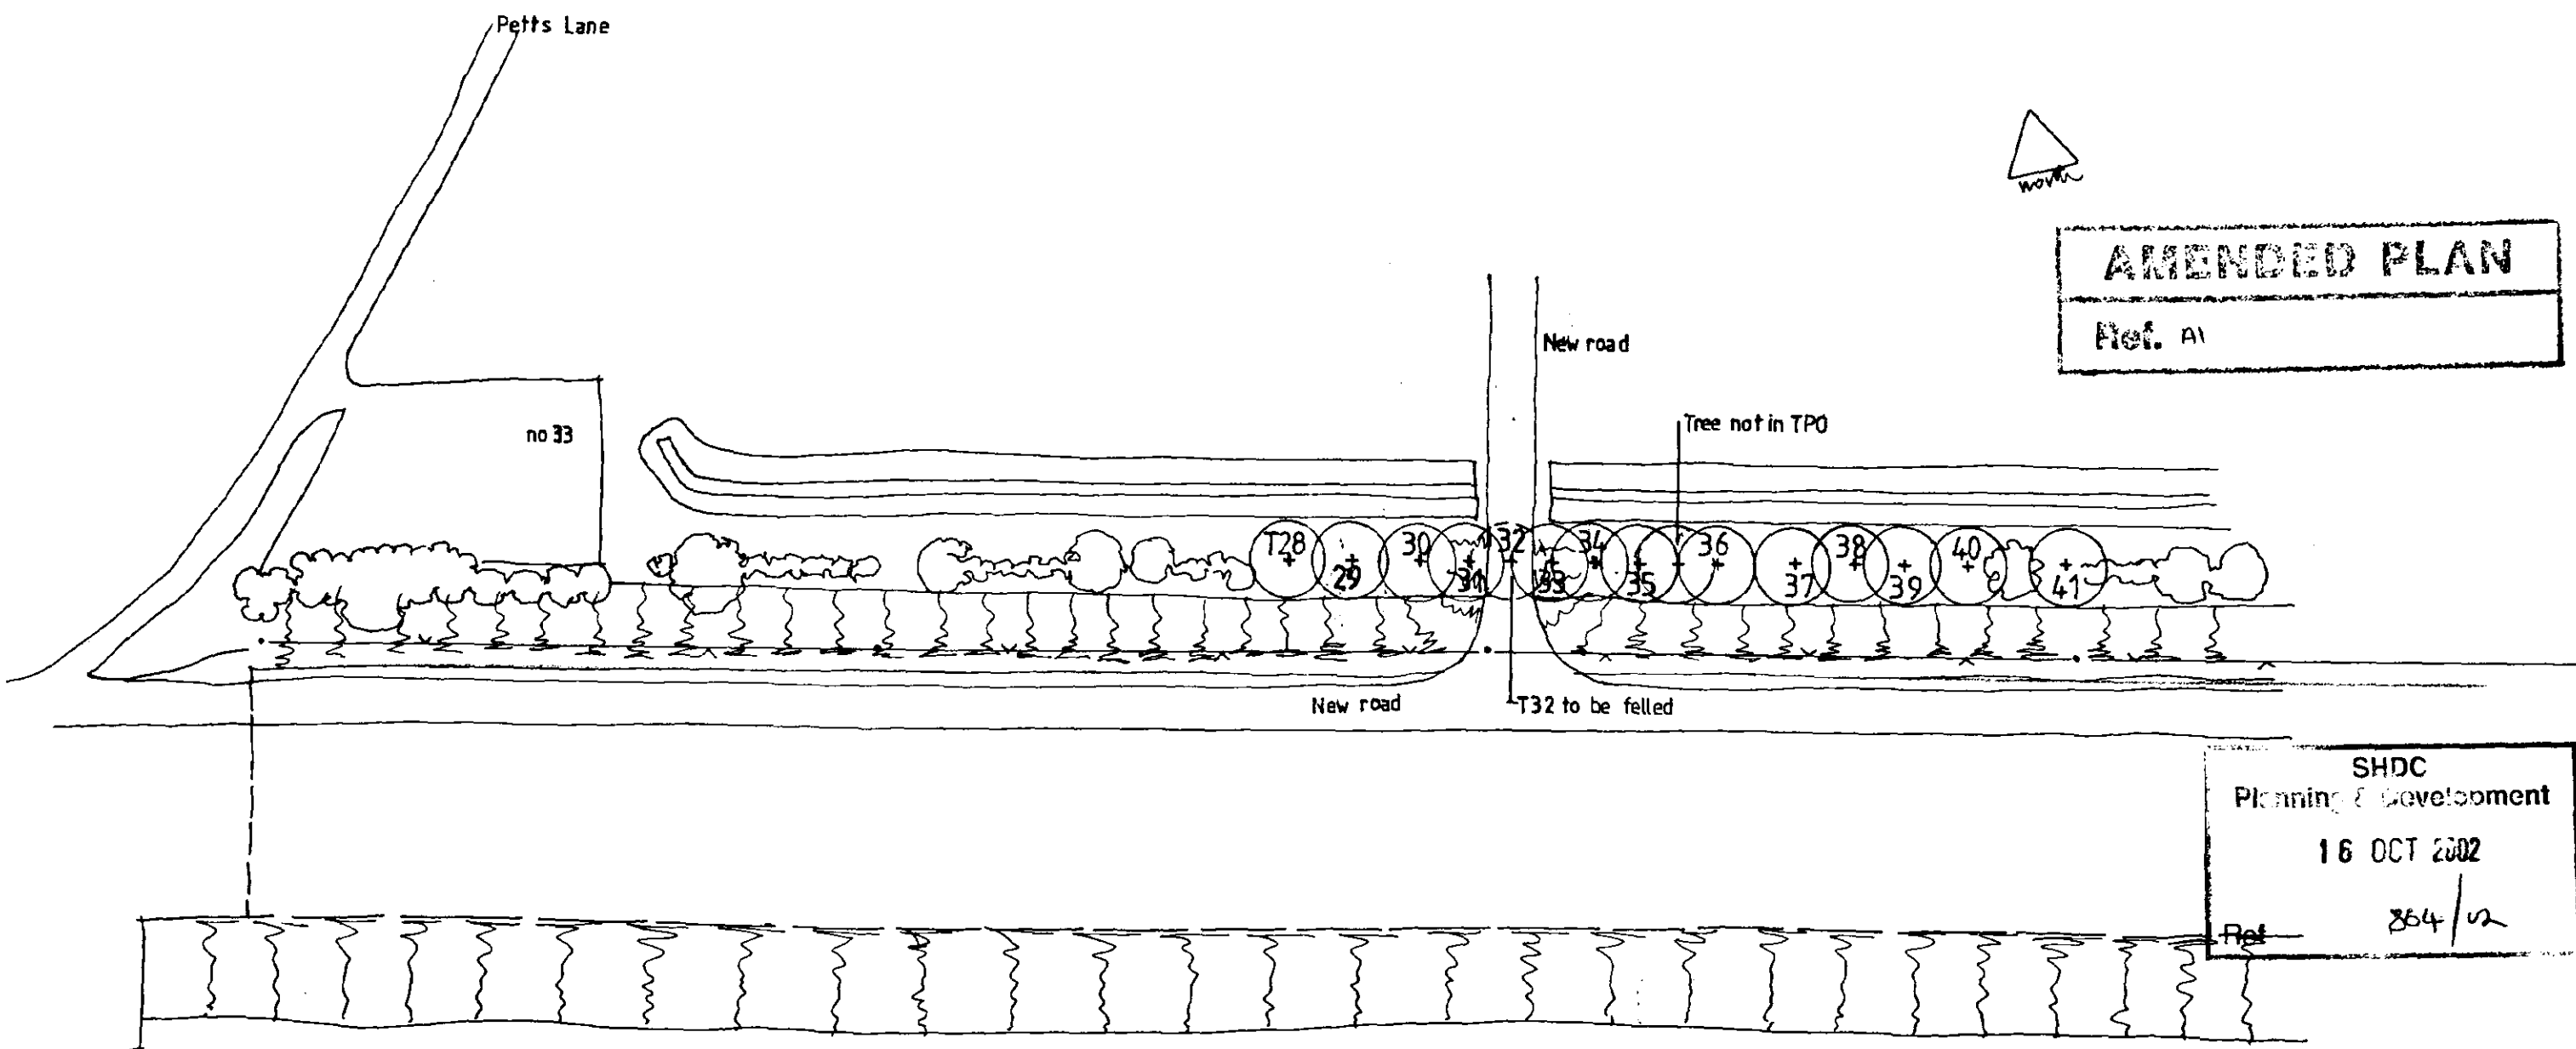

RIVER NENE

ACCESS ROAD / T32

Dwg 473/4/68 1:1000 Oct, 2002

DETERMINED
PLAN

Chartered Town
Planners

Chartered Landscape
Architects


32 High Street, Helpringham, Sleaford, NG34 0RA



Robert Doughty
Consultancy
Limited


Tel: (01529) 421646 Fax: (01529) 421358

864/02 16/10/02

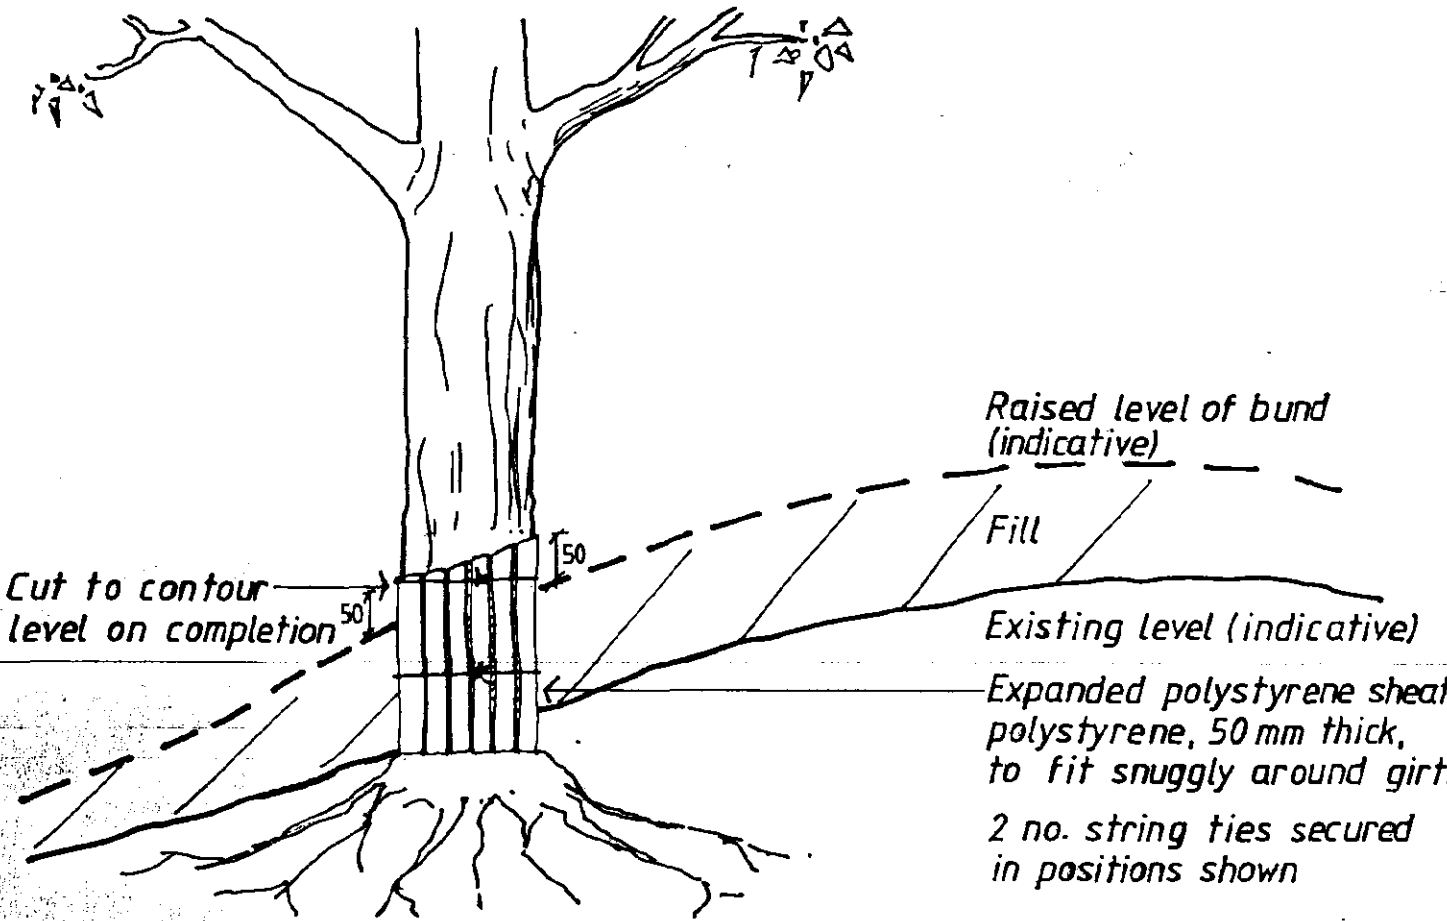

ELEVATION 1:20

NOTE:
Height of expanded polystyrene sheath is dependant upon finished level of bund

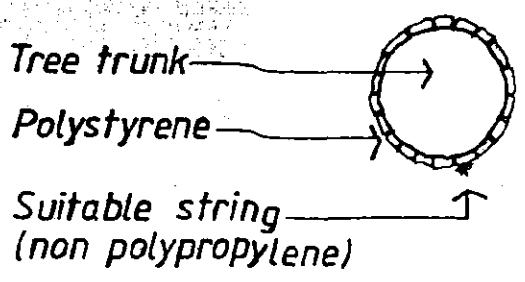

PLAN 1:20

**DETERMINED
PLAN**

Simon Ports & Logistics
Port Sutton Bridge
Protection of existing trees

DWG No 473-05 Scale 1:20

April 2001



Chartered Town
Planners
Chartered Landscape
Architects



**Robert Doughty
Consultancy
Limited**

32 High Street, Helpingsham, Sleaford, NG34 0RA

Tel: (01529) 421646 Fax: (01529) 421358

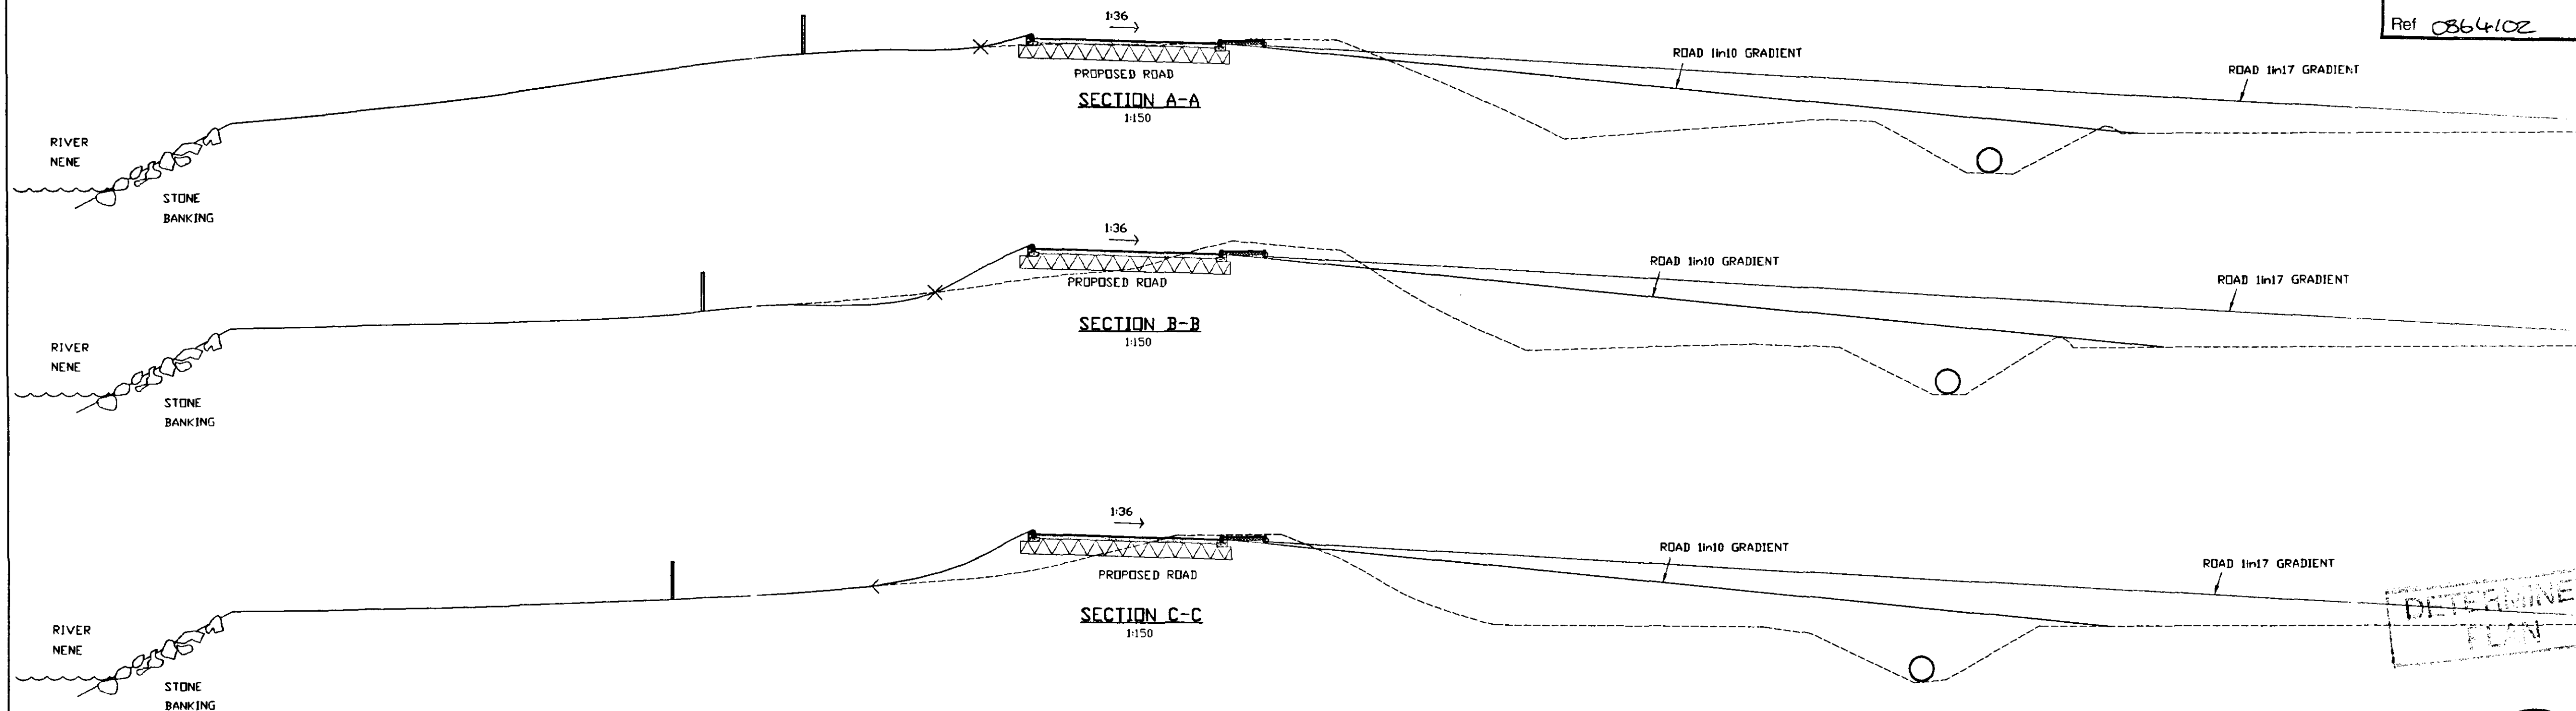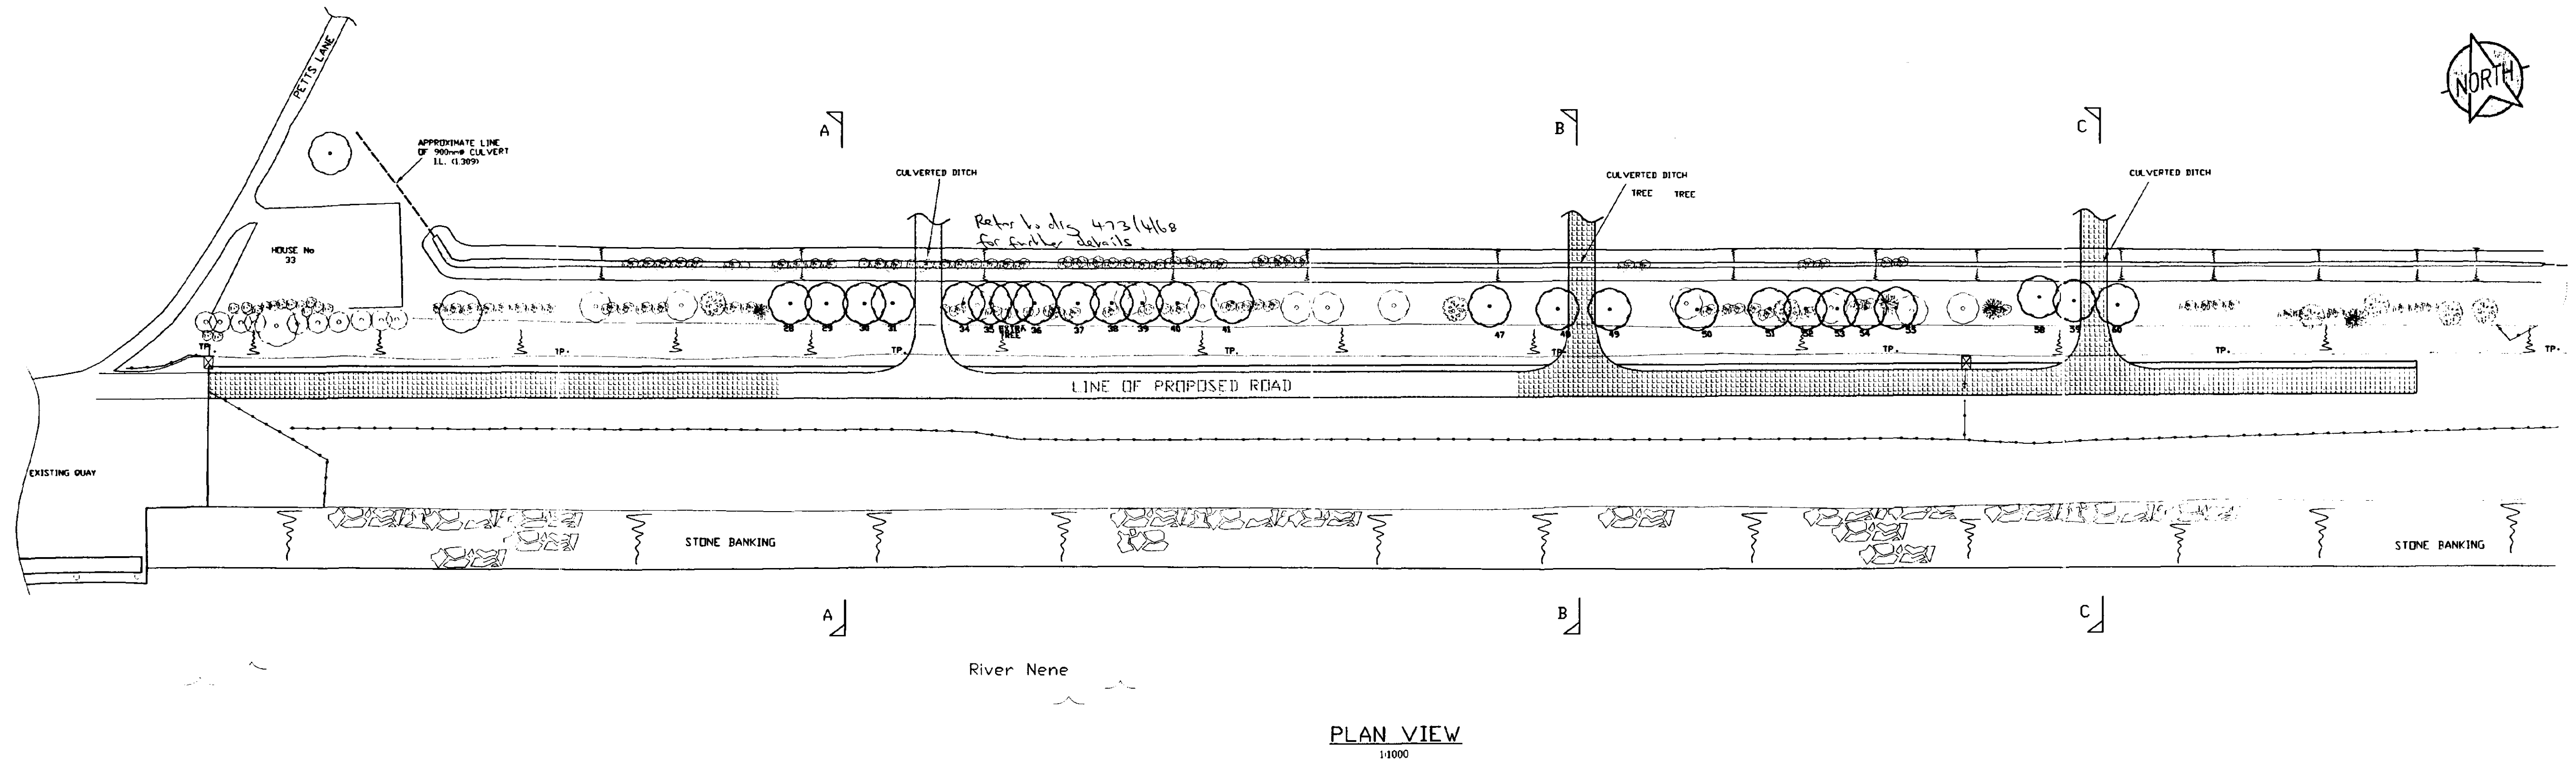

SHDC
Planning & Development
25 JUL 2002
Ref 0864102

All dimensions to be checked on site. Do not scale.
Any discrepancies to be reported.
No part of this drawing may be reproduced, stored in a retrieval system or
transmitted in any form or by any means without prior permission in writing
from Alan Wood & Partners.

REV	DATE	DESCRIPTION	CHK	COM
A	14/06/02	ACCESS SPUR 1 MOVED, TREES 32, 33 REMOVED		

W
ALAN WOOD & PARTNERS
CONSULTING CIVIL AND STRUCTURAL ENGINEERS
341 BEVERLEY ROAD
HULL
HULL YO12 5AT
TELEPHONE (01482) 442139
FACSIMILE (01482) 448086
E MAIL: eng@alanwood.co.uk

8 FALS GRAVE ROAD,
SCARBOROUGH
YO12 5AT
TELEPHONE (01723) 366548
FACSIMILE (01723) 378744
E MAIL: eng@scarborough.alanwood.co.uk

PROJECT:
ACCESS ROAD TO DEVELOPMENT LAND
FOR SIMON, PORTS & LOGISTICS
SUTTON BRIDGE, SPALDING


TITLE:
PROPOSED LAYOUT

DRAWN BY: S WARCUP	COM 20	DATE DRAWN: 28/02/2000	SCALE(S): AS SHOWN
CHECKED BY:	APPROVED BY:	DRAWING NUMBER:	
DATE:	DATE:	19862/02A	


ORIGINAL
IF
RED

DETERMINED
PLAN


----- DENOTES LINE OF EXISTING BANK

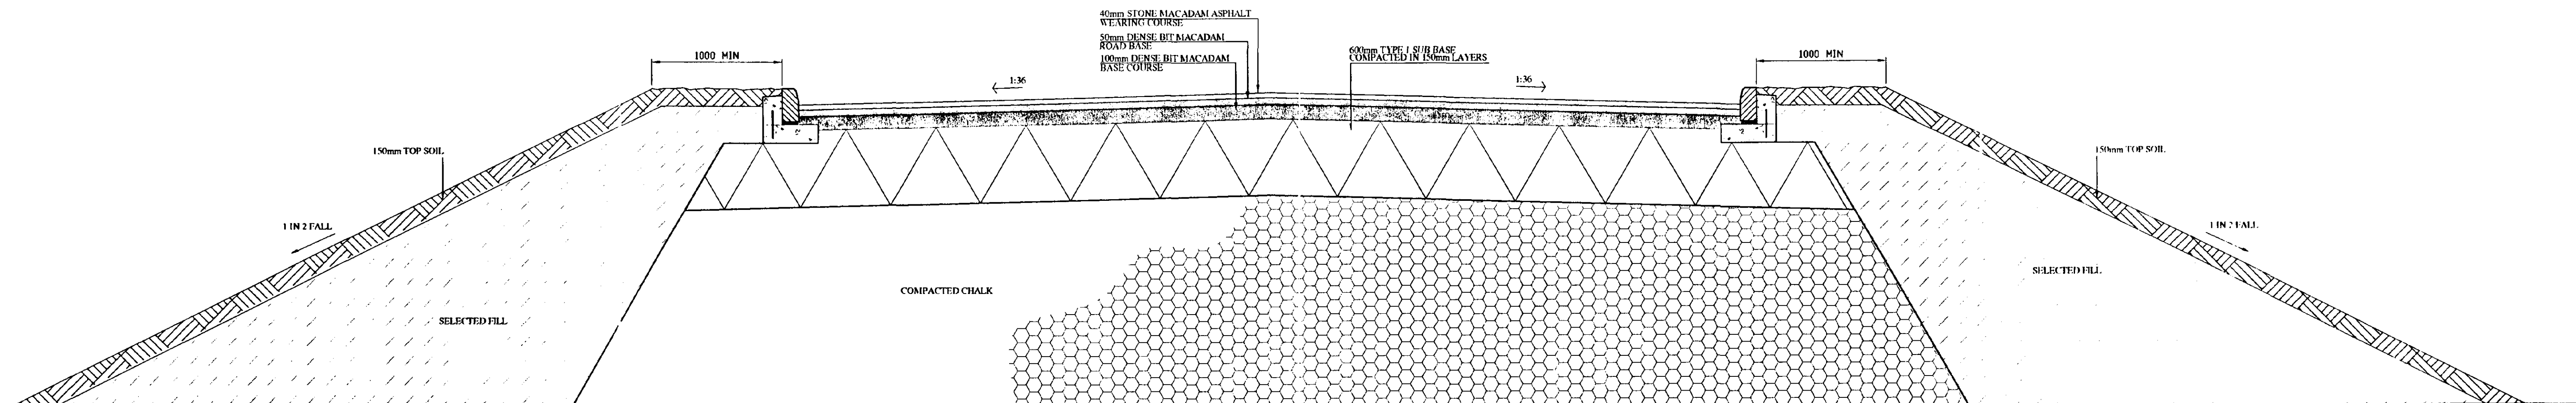

SECTION THROUGH RAMPS

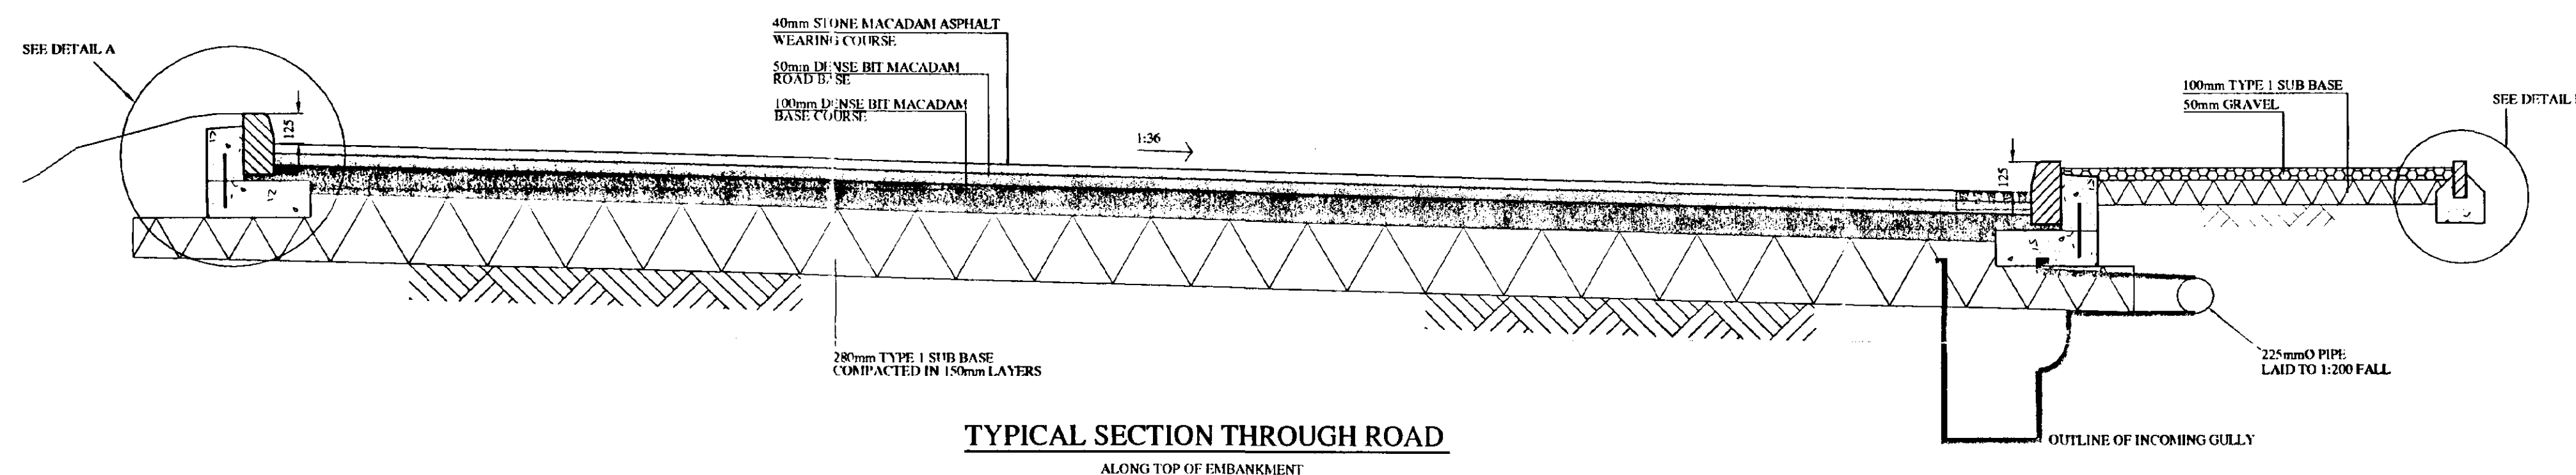


TYPICAL SECTION THROUGH ROAD
ALONG TOP OF EMBANKMENT

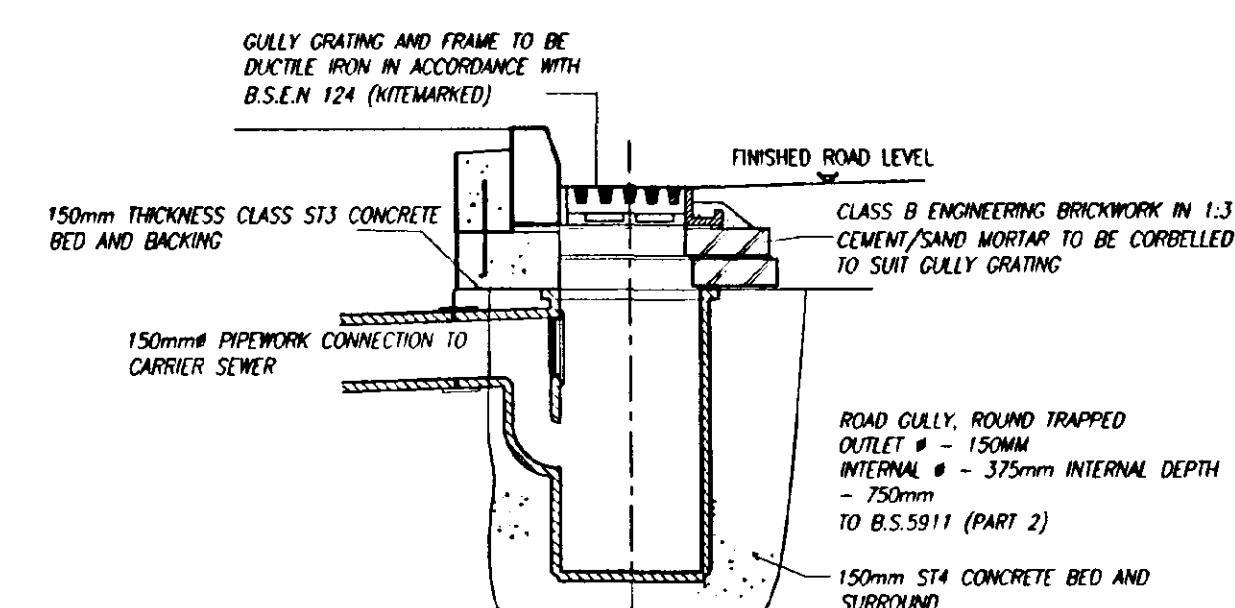


GULLY
DETAIL
SCALE 1:20

SHOC
Planning & Development
25 JUL 2002
Ref 0864/02


All dimensions to be checked on site. Do not scale.
Any discrepancies to be reported.
No part of this drawing may be reproduced, stored in a retrieval system or
transmitted in any form or by any means without prior permission in writing
from Alan Wood & Partners.

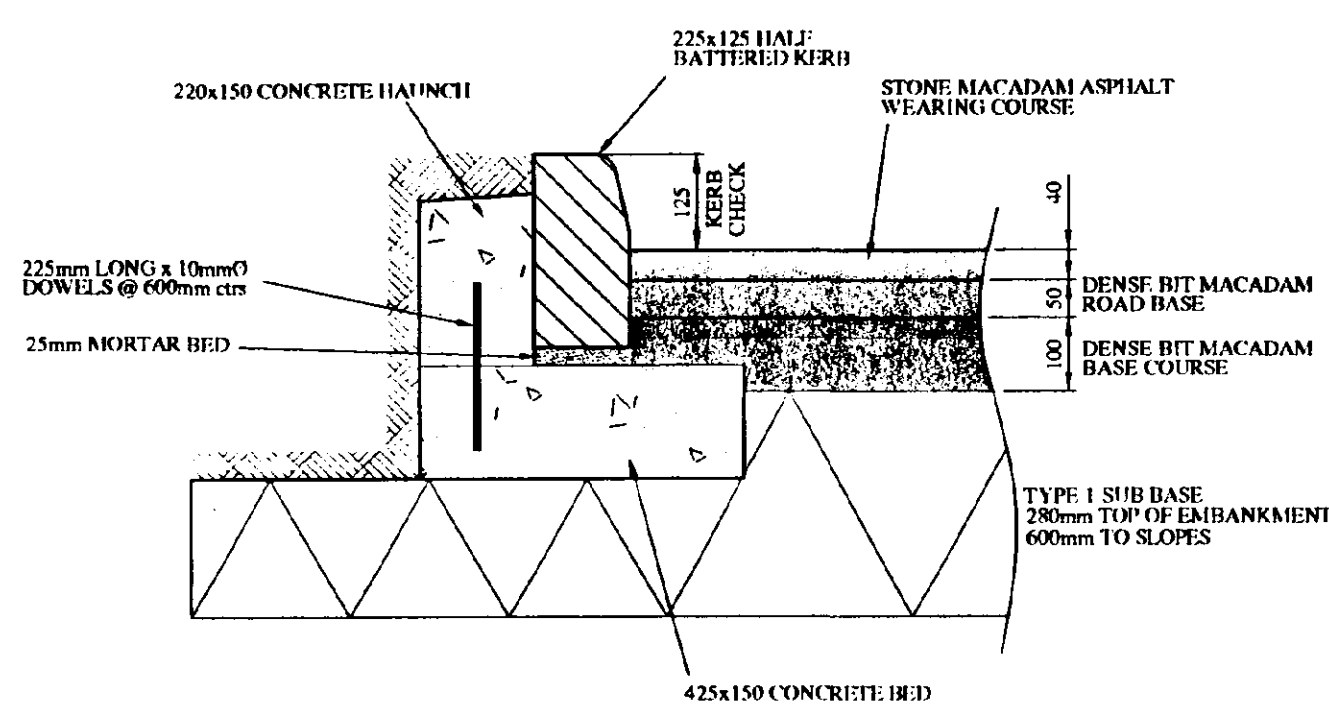

DETAIL A

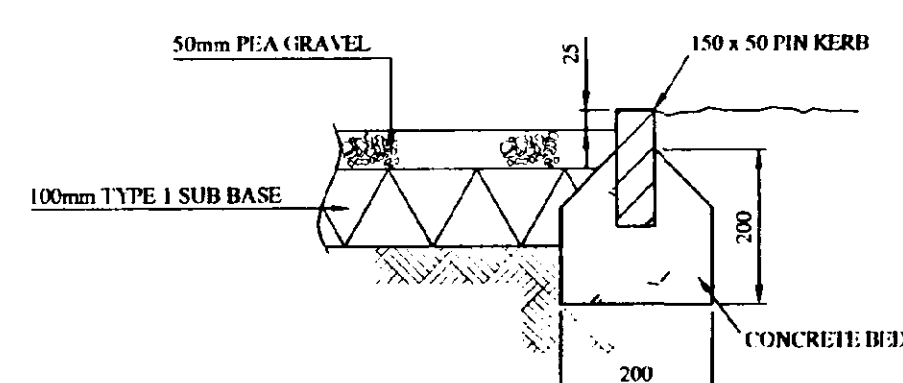

DETAIL B

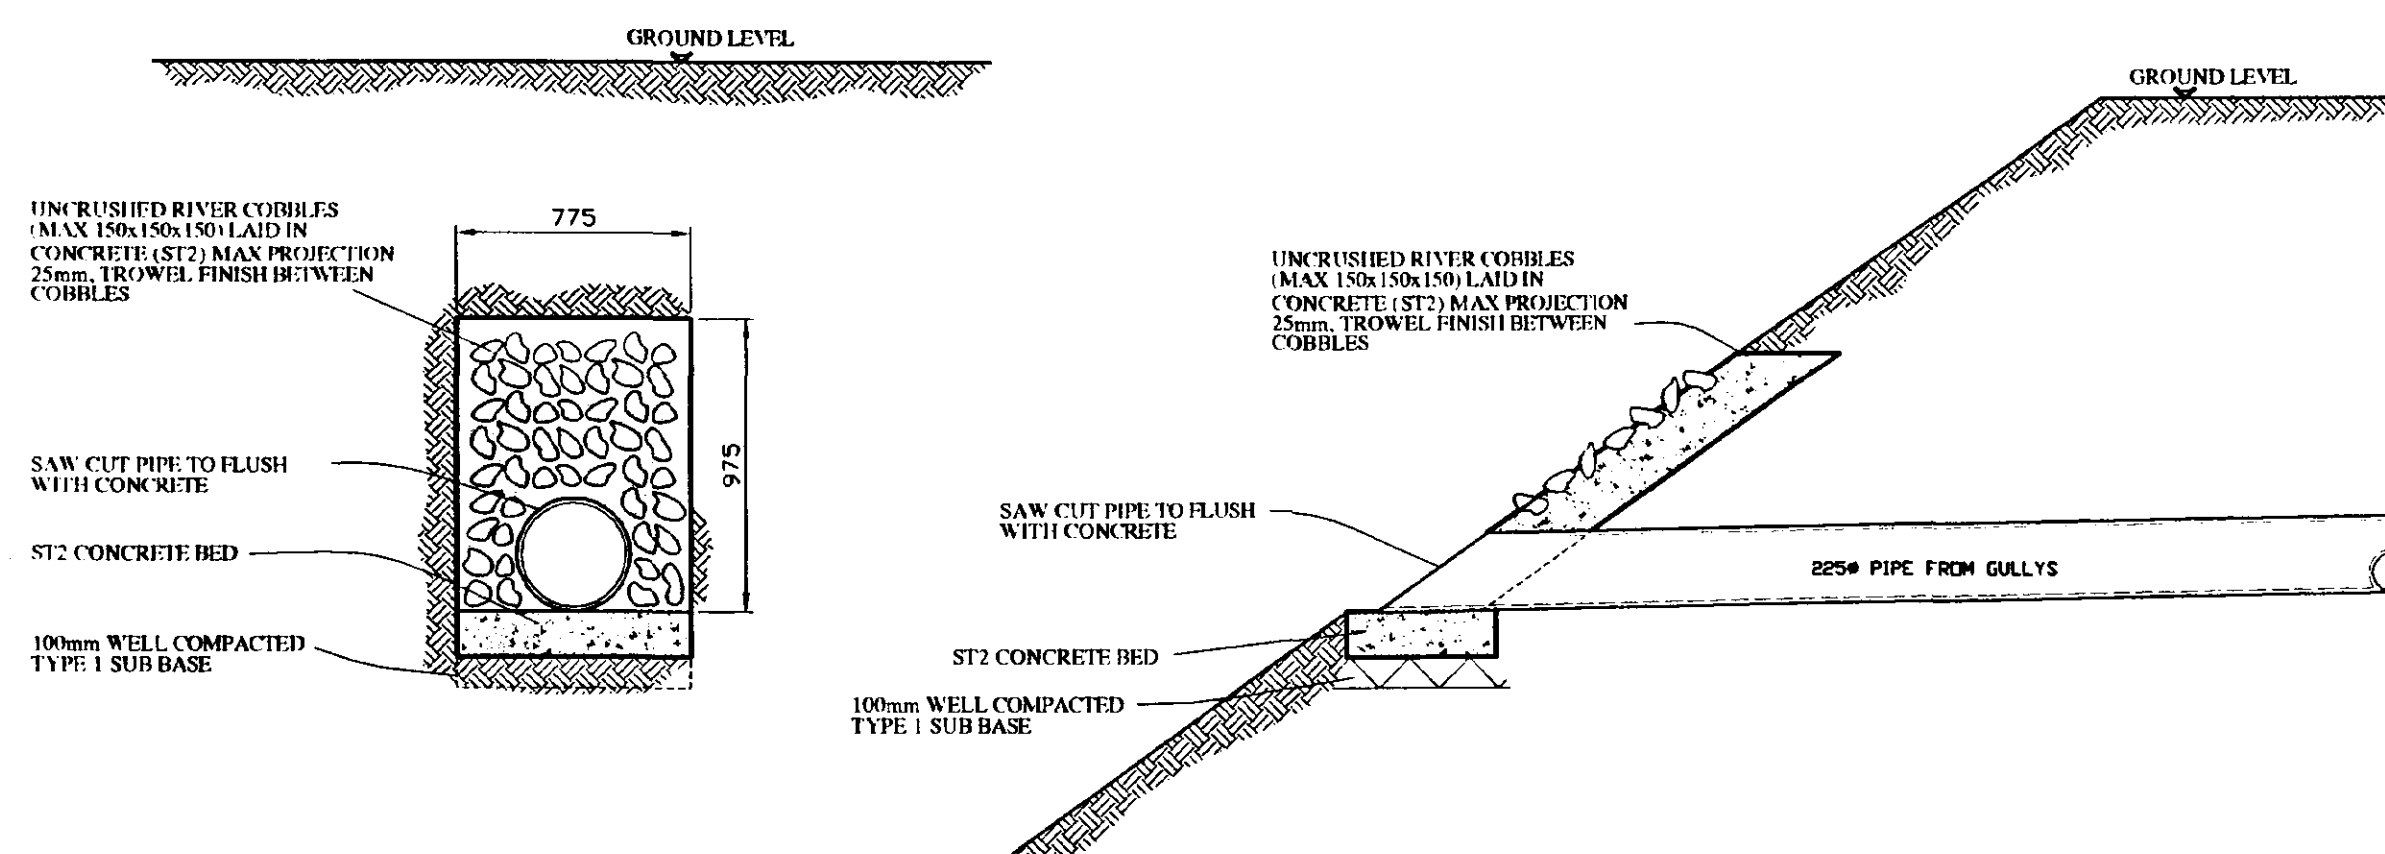

GULLY OUTFALL DETAIL TO DITCH

REV	DATE	DESCRIPTION	CHK	COM
A	14/06/02	DENSE BIT MACADAM ALTERED FROM 115mm TO 100mm		

ALAN WOOD & PARTNERS
CONSULTING CIVIL AND STRUCTURAL ENGINEERS
341 BEVERLEY ROAD
HULL
HUS 1LD
TELEPHONE (01482) 442139
FACSIMILE (01482) 448086
E MAIL: eng@alanwood.co.uk

8 FALSGRAVE ROAD,
SCARBOROUGH
YO12 5AT
TELEPHONE (01723) 366548
FACSIMILE (01723) 378744
E MAIL: eng@scarborough.alanwood.co.uk

PROJECT: ACCESS ROAD TO DEVELOPMENT LAND
FOR SIMON, PORTS & LOGISTICS
SUTTON BRIDGE, SPALDING

ROAD DETAILS			
DRAWN BY: S WARCUP	COM 20	DATE DRAWN: 03/07/2000	SCALE(S): AS SHOWN
CHECKED BY:	APPROVED BY:	DRAWING NUMBER: 19862/04A	
DATE:	DATE:		

DETERMINED
PLAN

ORIGINAL
IF
RED



All dimensions to be checked on site. Do not scale.
Any discrepancies to be reported.
No part of this drawing may be reproduced, stored in a retrieval system or transmitted in any form or by any means without prior permission in writing from Alan Wood & Partners.

[illegible]

PROJECT
ACCESS ROAD TO DEVELOPMENT LAND
FOR SIMON, PORTS & LOGISTICS
SUTTON BRIDGE, SPALDING

TITLE :
CULVERT DETAILS

DRAWN BY : S.WARcup	COM 20	DATE DRAWN : 03/07/2000	SCALE(S) : AS SHOWN
CHECKED BY :	APPROVED BY :	DRAWING NUMBER :	
DATE	DATE	19862/06	