
SOUTH HOLLAND DISTRICT COUNCIL

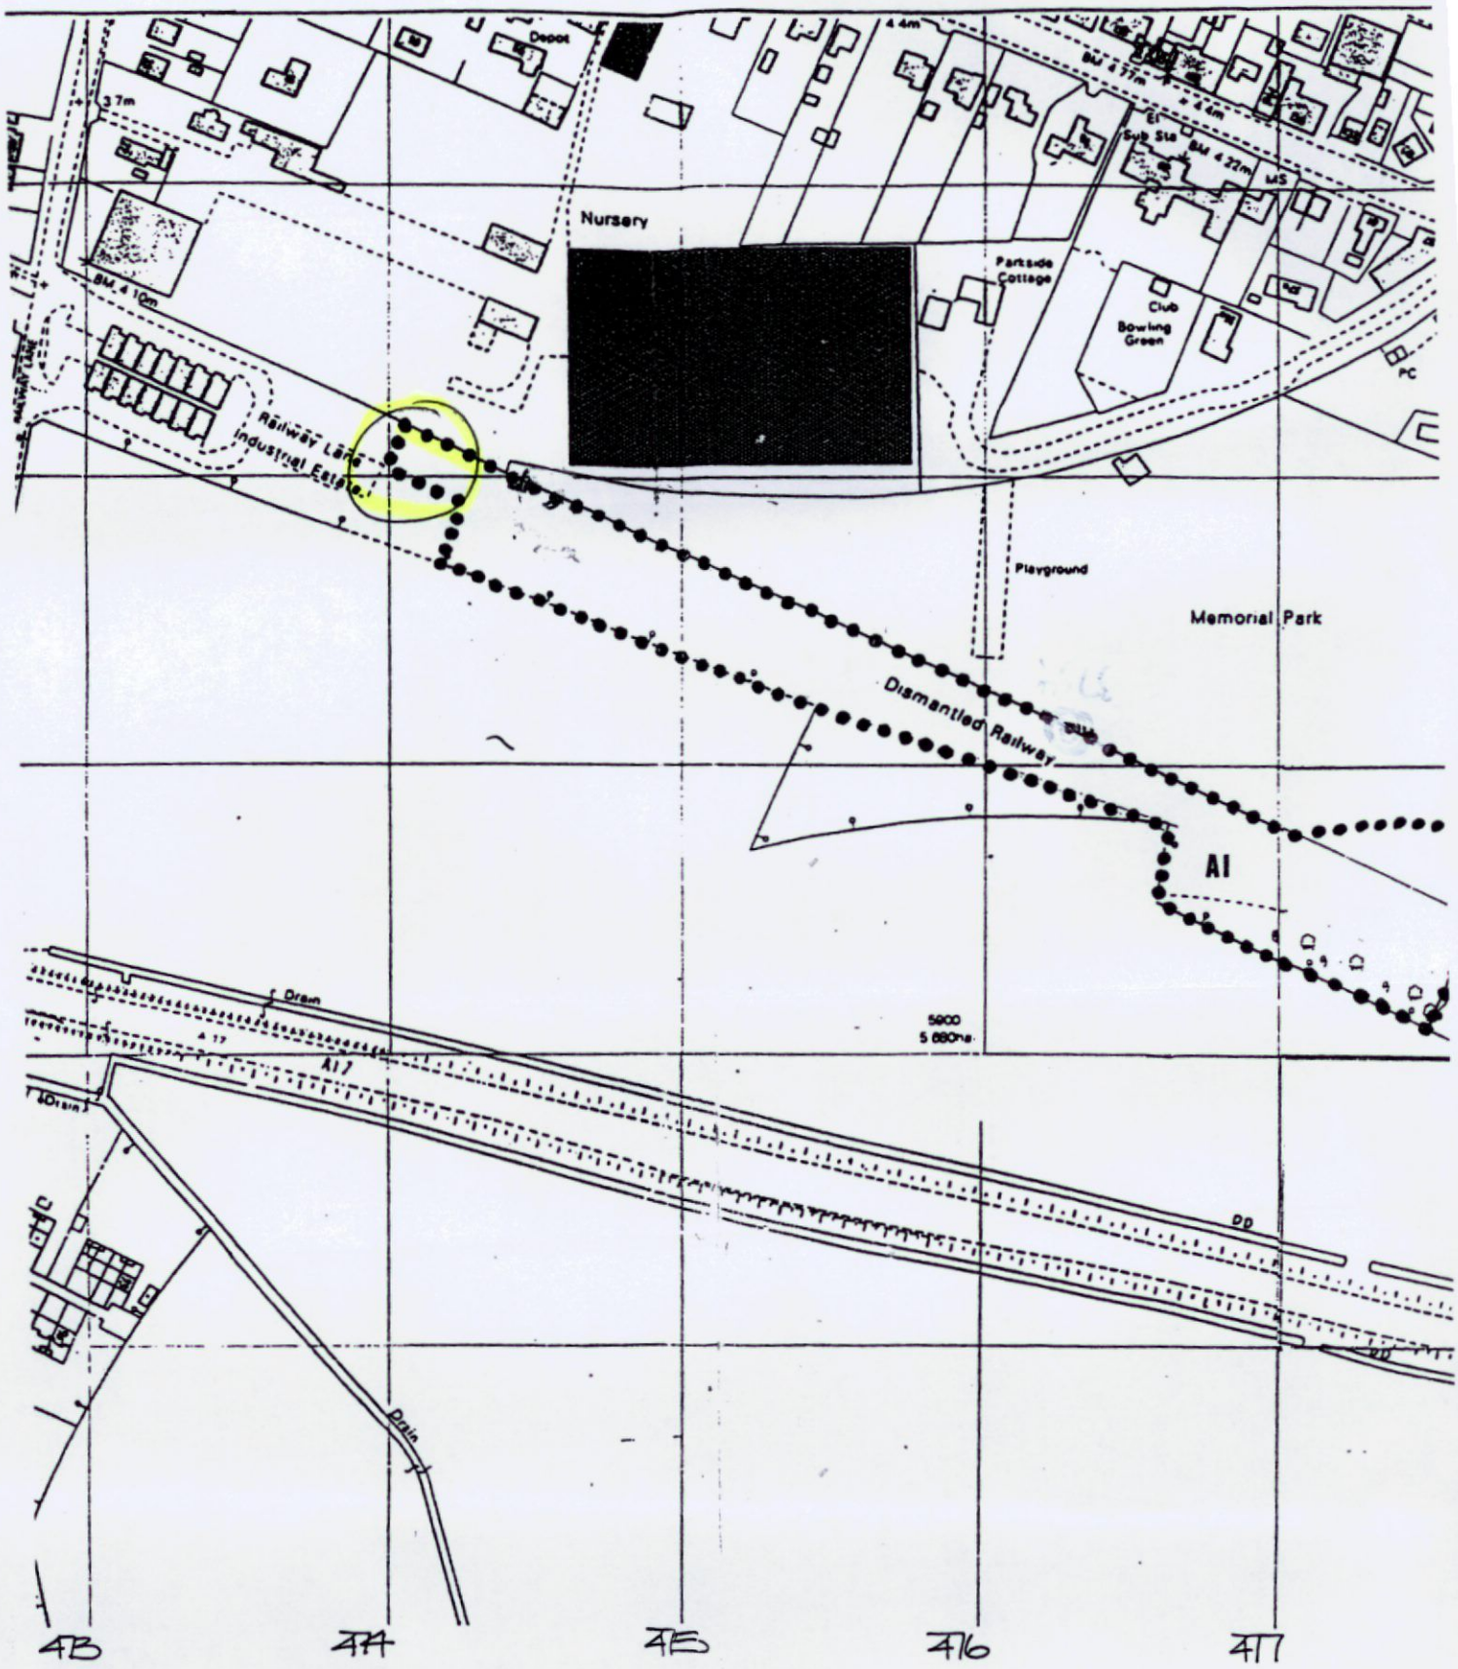

SUTTON BRIDGE TREE PRESERVATION ORDER No.15 1994

PLAN No.	TF4720-4721
SCALE	1:2500
DATE	OCT'93
BASE	

B.SMITH MRTPI
Director of Planning &
Building Control Services