
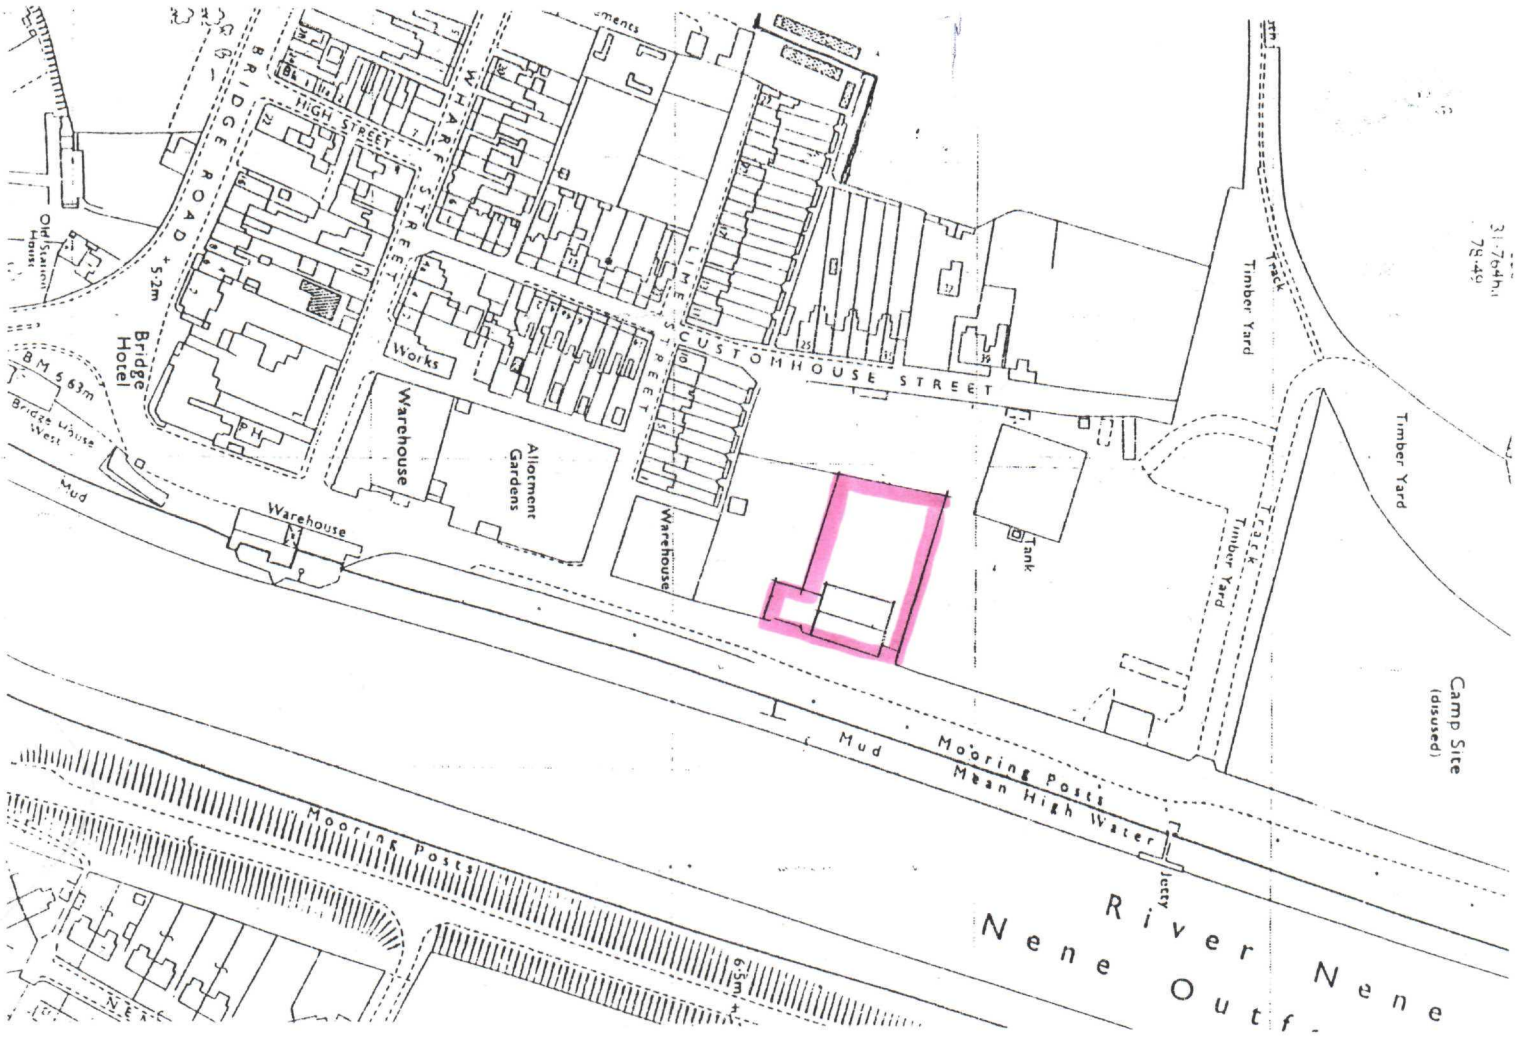


LOCATION PLAN 1:2500

NORTH

DETERMINED PLAN

PAUL GODFREY CONSTRUCTION LTD
WEST BANK,
SUTTON BRIDGE,
SPALDING,
LINC'S.

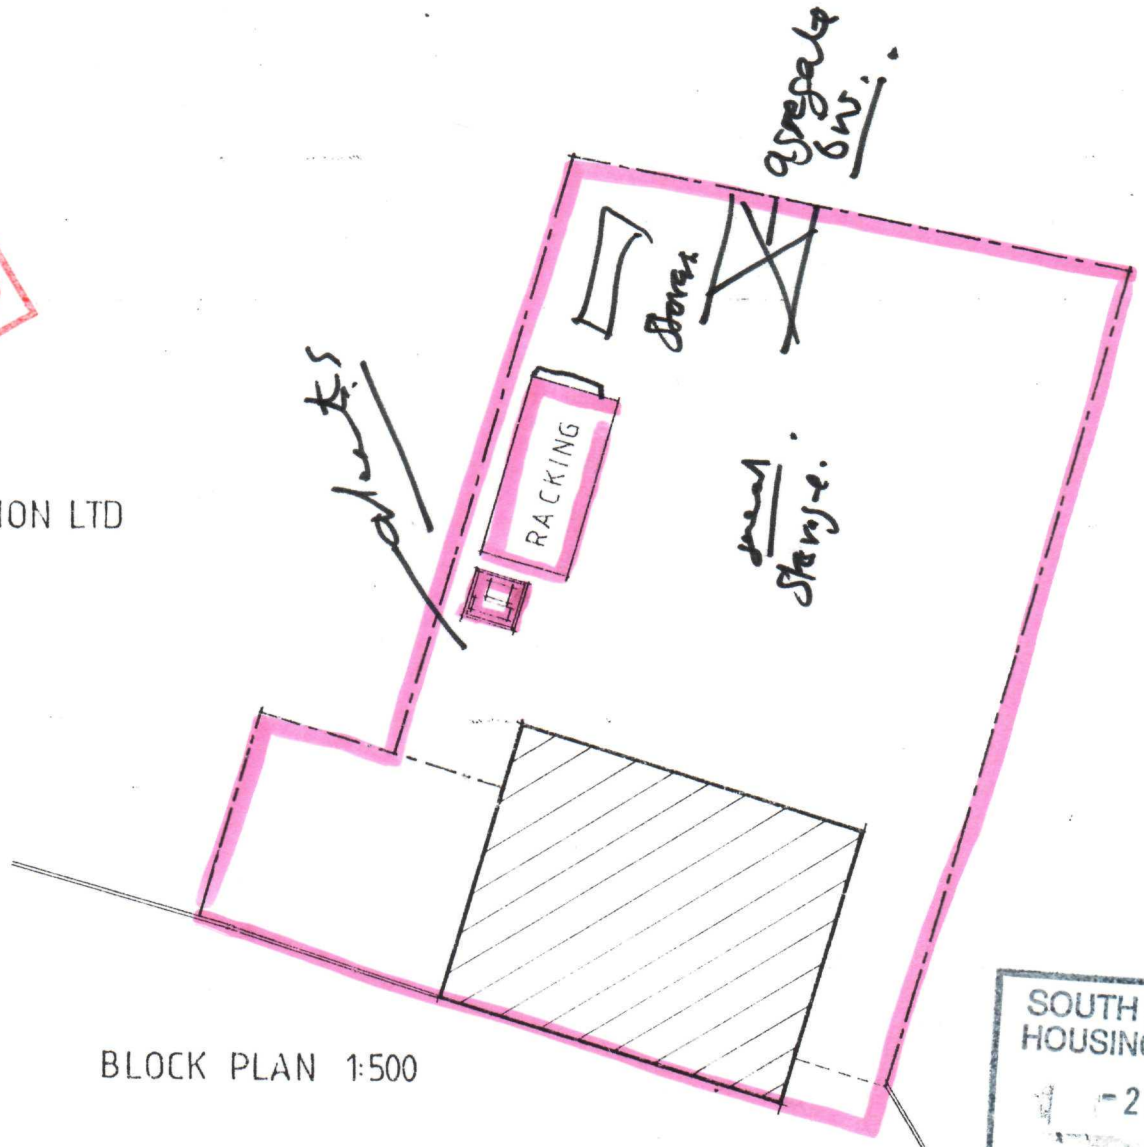

BLOCK PLAN 1:500

SOUTH HOLLAND DC
HOUSING & PLANNING
- 2 SEP 1999
Ref: 0867/99