
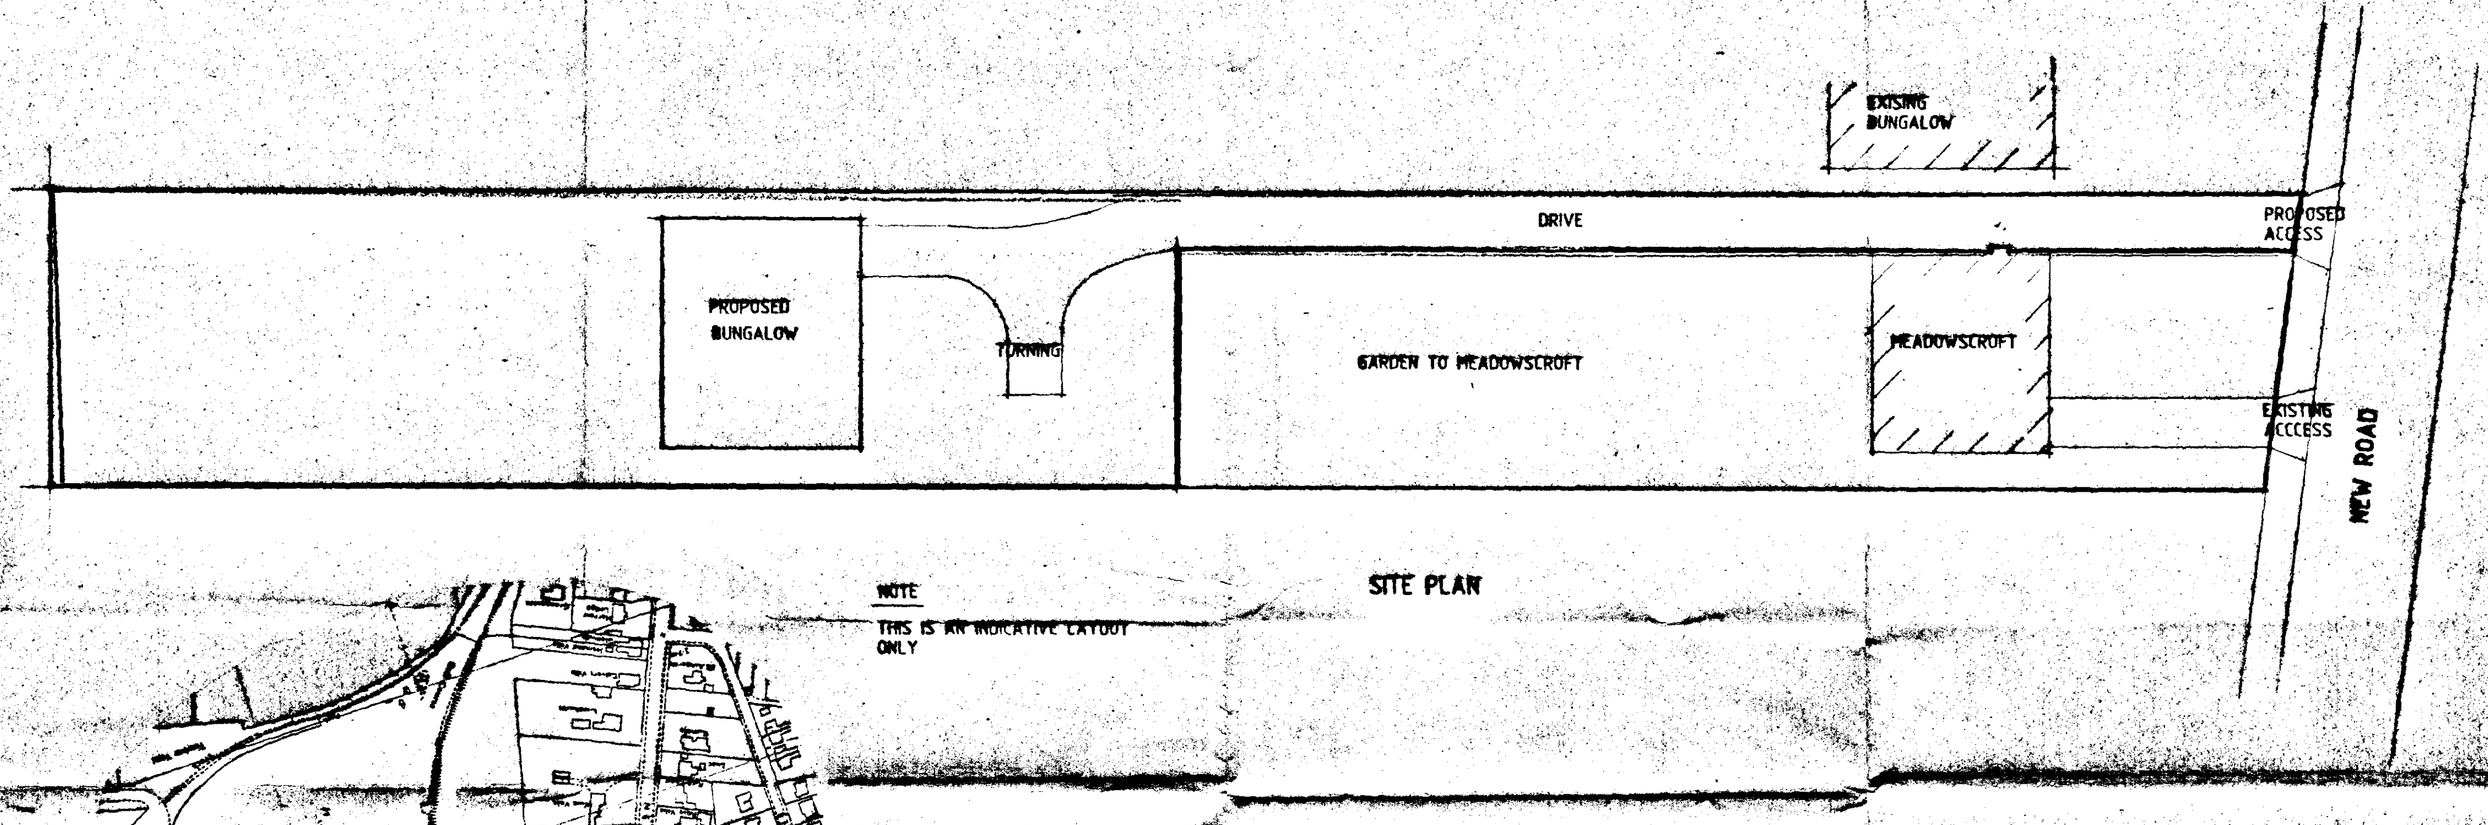


SITE PLAN

NOTE

THIS IS AN INDICATIVE LAYOUT ONLY

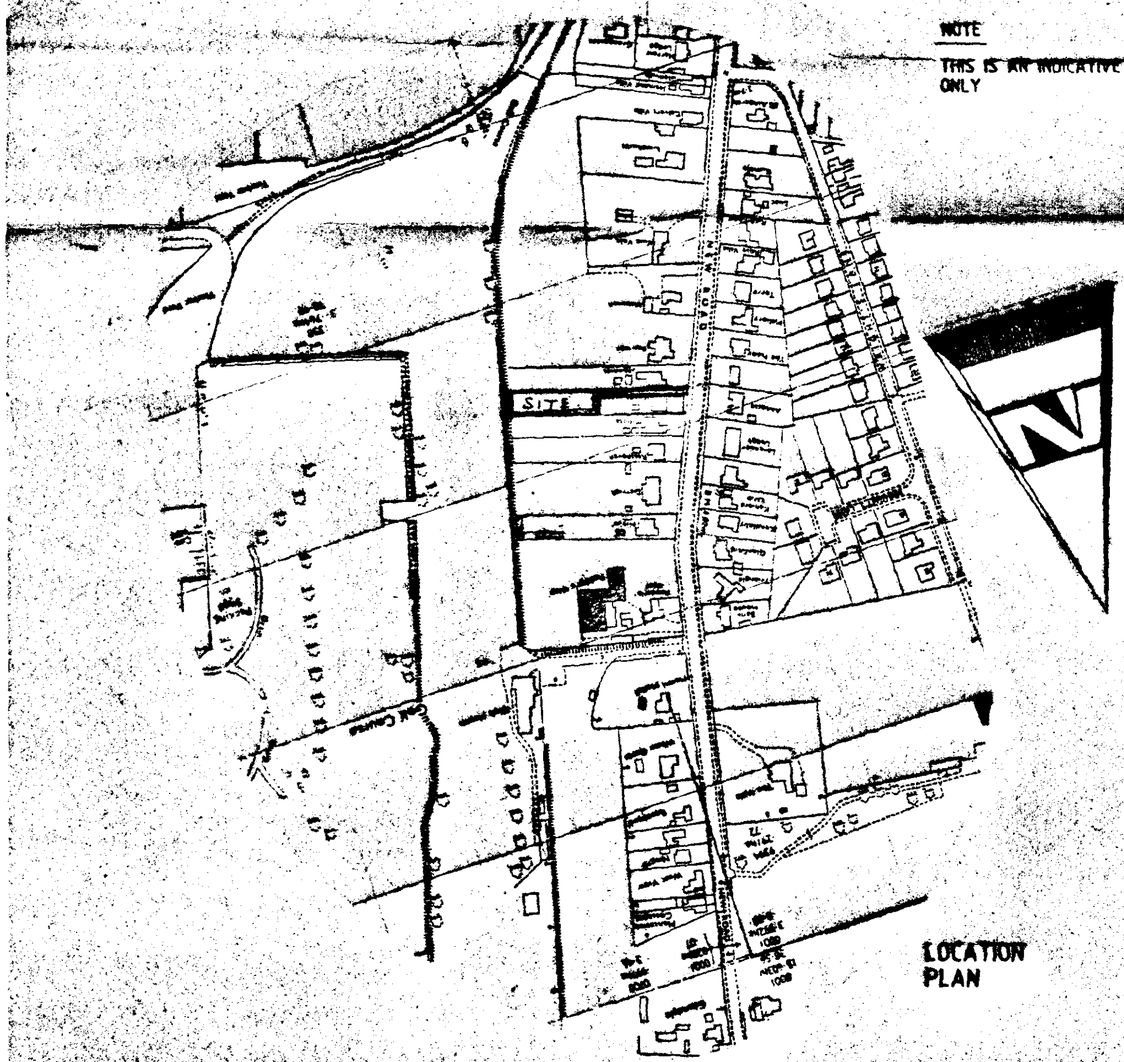

LOCATION PLAN

[illegible]

Do not scale from this drawing.

This drawing is copyright and may not be reproduced, traced, copied, plotted/amended or used for any purpose other than that for which it is issued without written permission from Messrs. Status Design.

The General Contractor is to check all dimensions on site and report discrepancies to the Architect.

All details shown on this drawing are based upon typical site conditions related to the area. No responsibility can be accepted for abnormal conditions unless reported to the Architects so that design amendments may be considered.

Please note: This drawing is not a correspondence drawing.

Construction work is to be carried out with due regard to the Construction(Design and Management) Regulations 1994 (CDM) and the Health and Safety at Work, etc. Act 1974 (HSW Act).

DESIGN Status

CONSULTANTS IN ARCHITECTURE & PLANNING

DETERMINED PLAN

PROPOSED BUNGALOW TO REAR OF MEADOWSCROFT NEW ROAD, SUTTON BRIDGE FOR

MISS TAYLOR

SOUTH HOLLAND DC
HOUSING & PLANNING
07 AUG 1997
Ref: [illegible]

1:200 1:2500 | 771963/1

JULY-97 | S.GILHAM.

2 Edinburgh Walk, Hofbeach,
Spalding, Lincs. PE12 7AP.
Tel: 01406 424343 Fax: 01406 490702