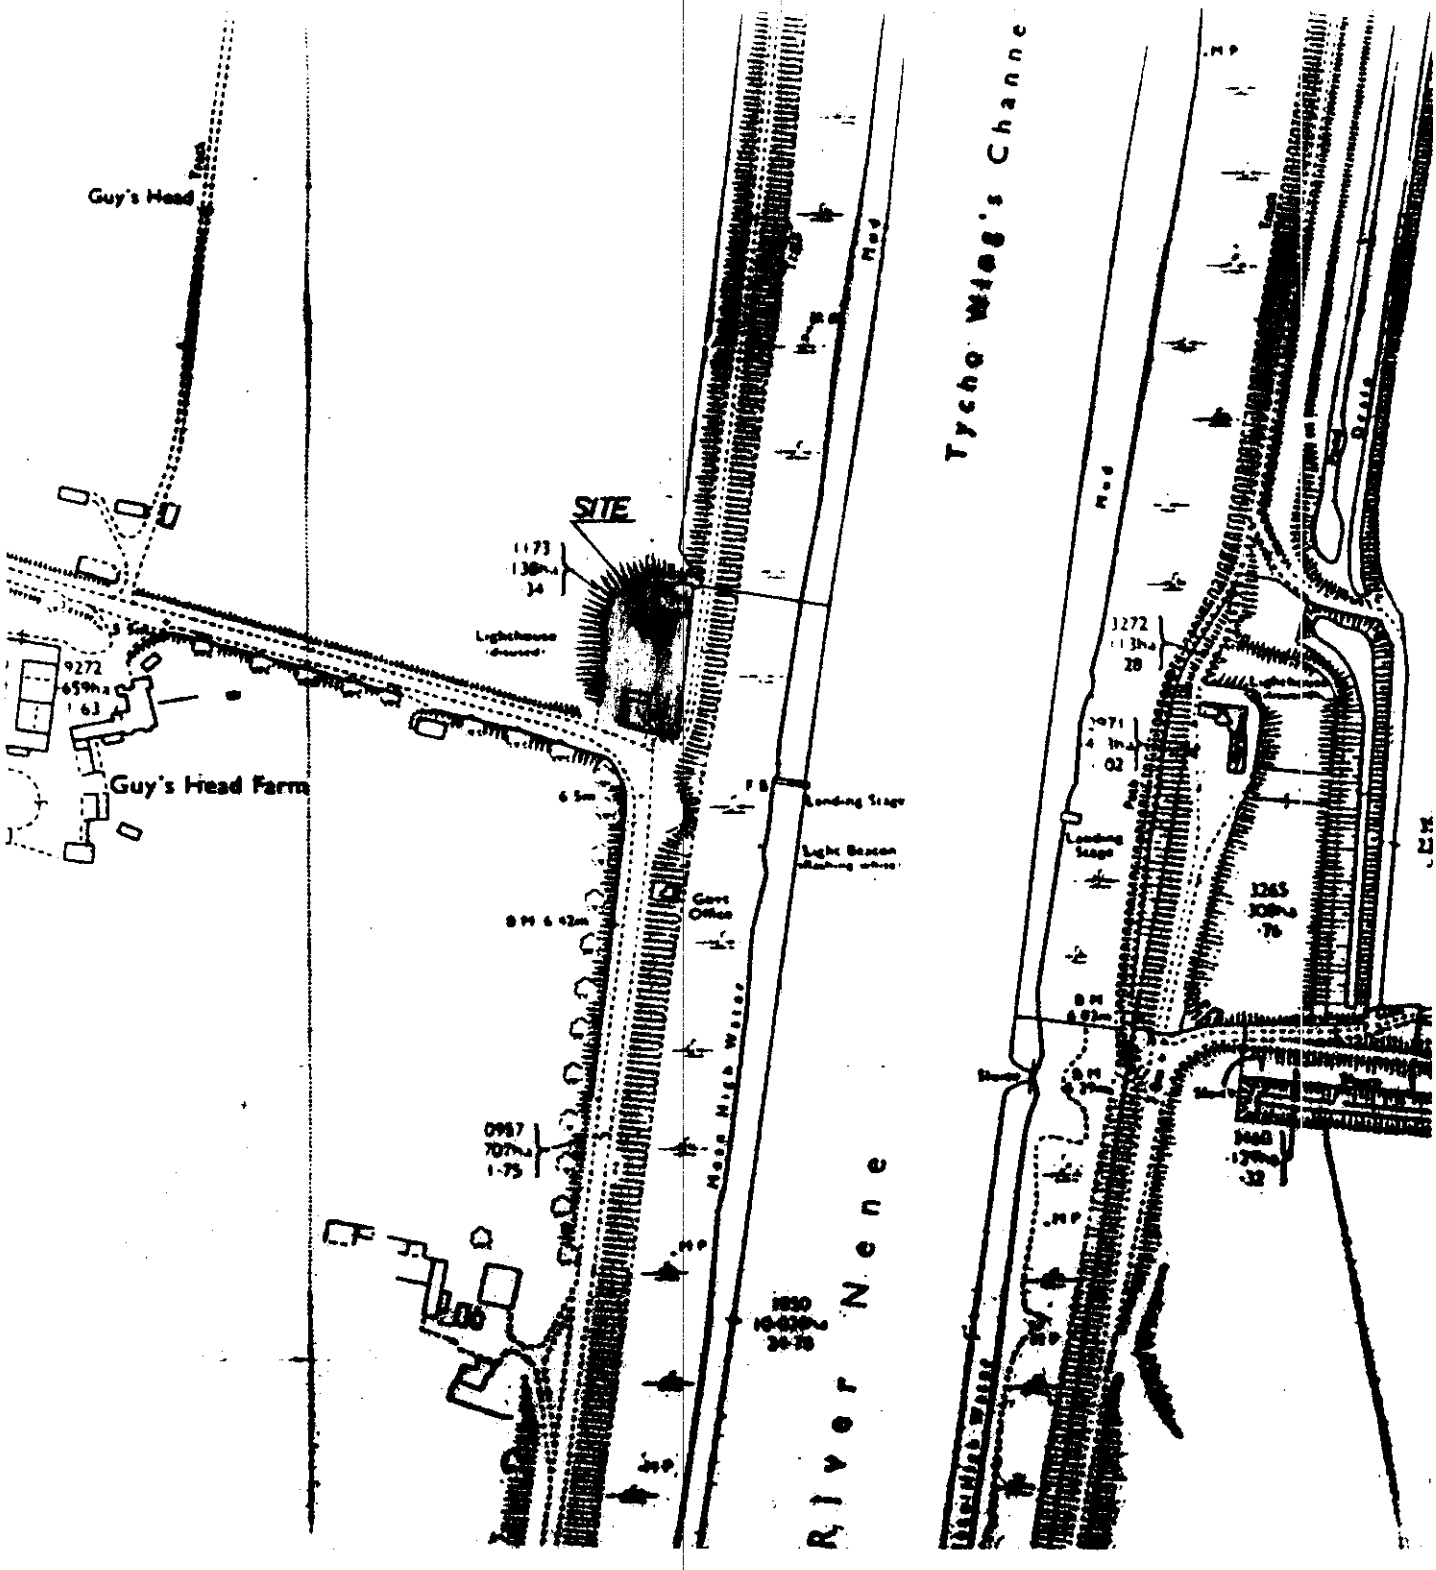


LOCATION PLAN 1:2500

30 AUG 1995

Ref: 0880/95

DETERMINED PLAN