
SOUTH HOLLAND DISTRICT COUNCIL

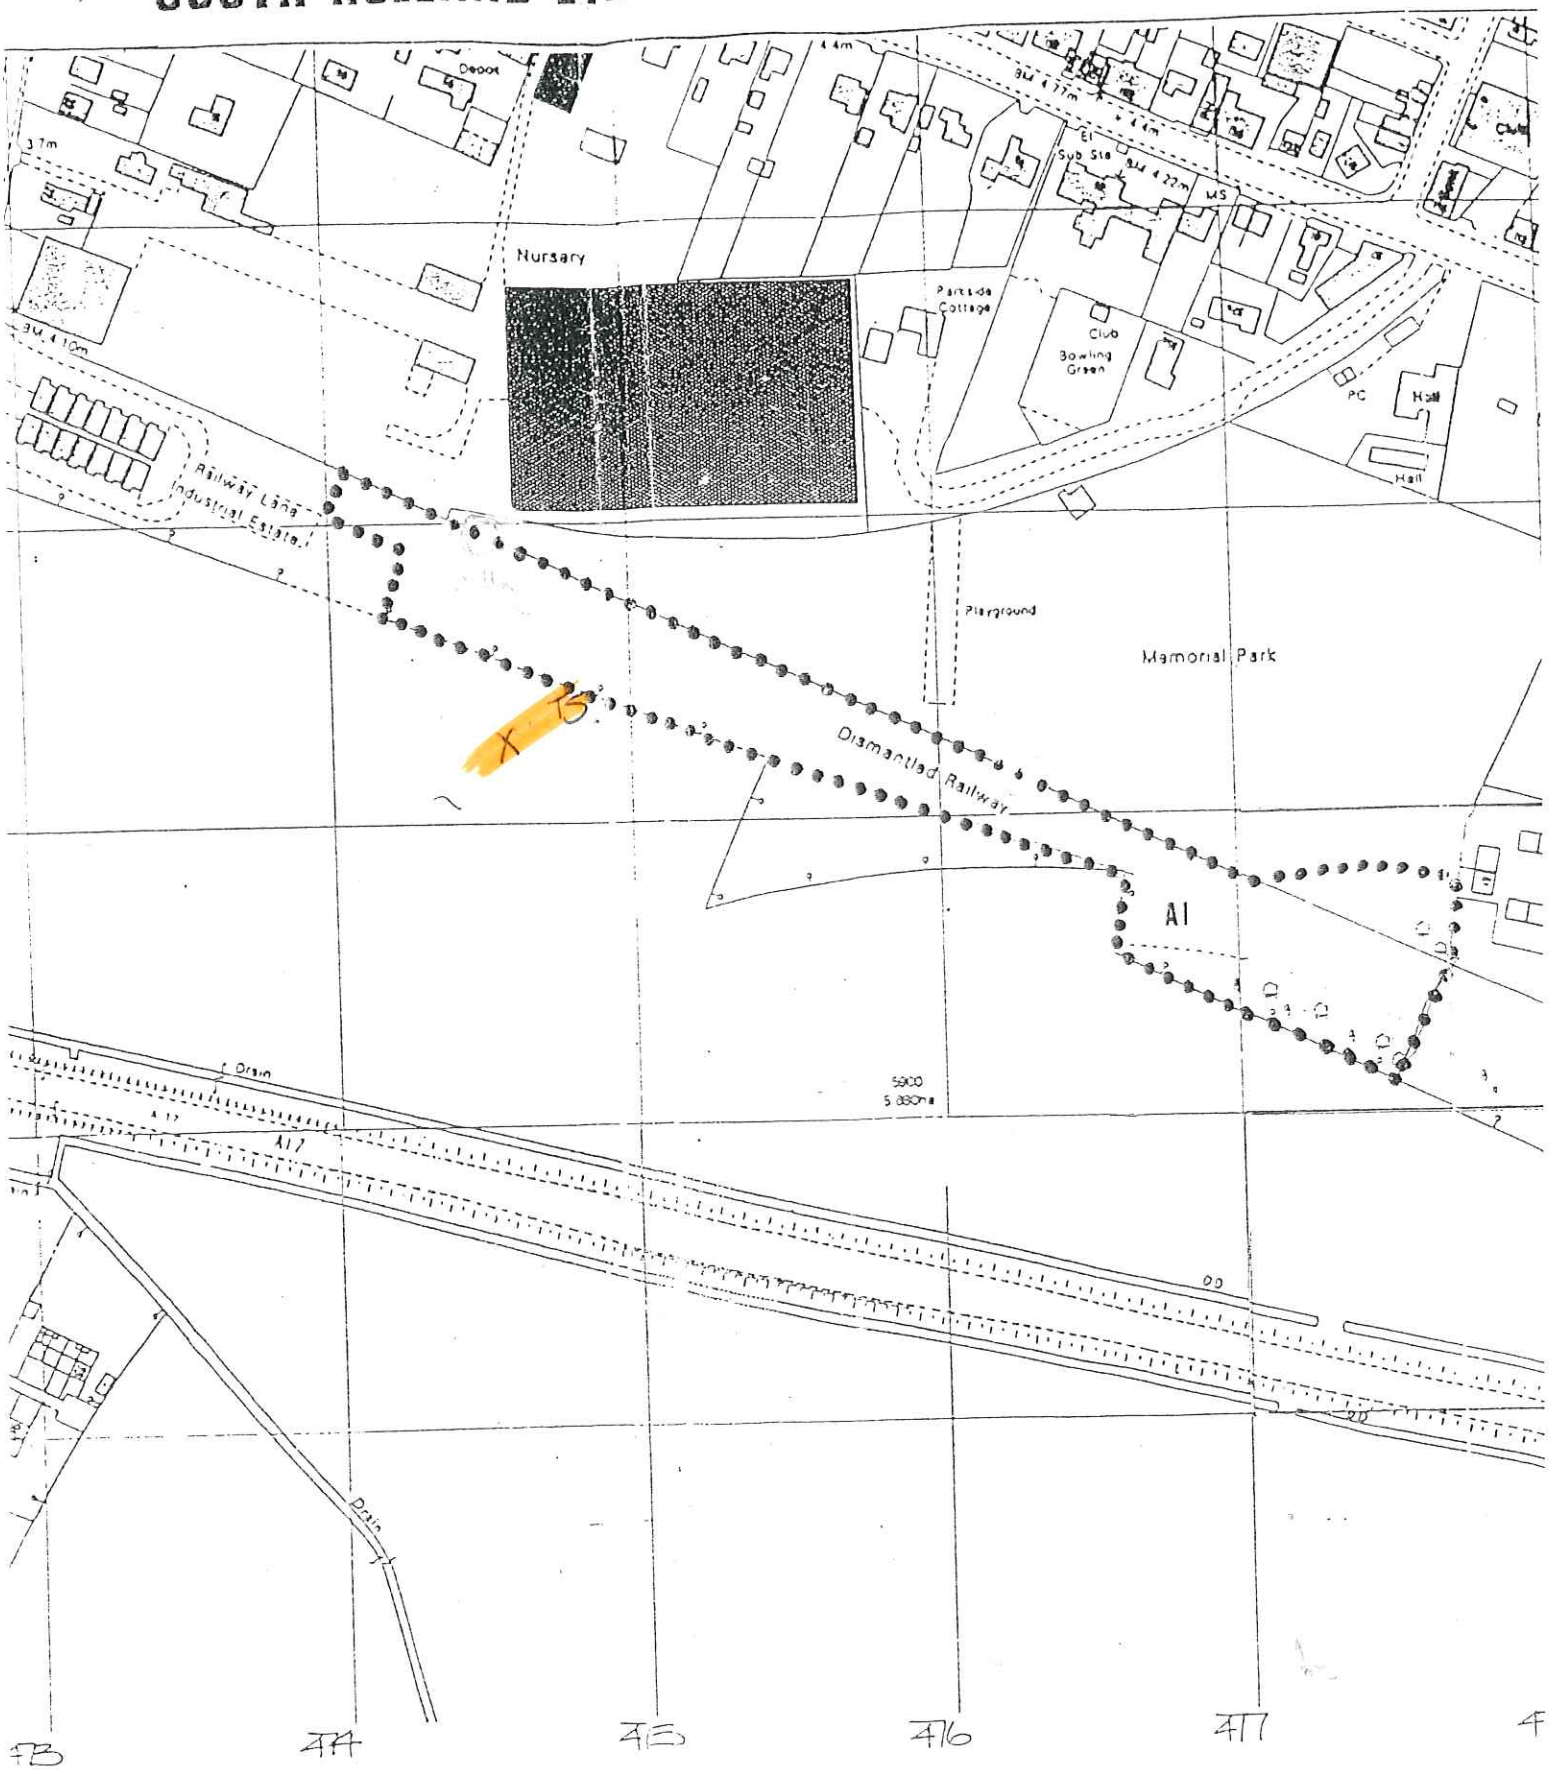

SUTTON BRIDGE TREE PRESERVATION ORDER No.15 1994

LAN No.	TF4720 - 4721
CALE	1:2500
ATE	OCT'93

B.SMITH MRTPI
Director of Planning &
Building Control Services