



PROPOSED ANTENNA DETAILS

I.D. No.	ITEM	TYPE / SIZE	BEARING	MEAN HEIGHT	ELEC TILT	FEEDER FUNC. LENGTH	FEEDER TYPE	LNA/ MHA	No. Of FEEDERS	RET/ VET
TBC	A1	AMPHENOL 4220-06-405-T0	OMNI	13.45m	0°	Tx/Rx	LCF12-50	0	1	NO
TBC	A2	TRIMBLE BULLET III GPS	0° E.T.N.	12.0m	0°	Tx/Rx	CNT400	0	1	NO
TBC	A3	SIRIO SO-918-2	0° E.T.N.	4.19m	0°	Tx/Rx	CNT400	0	1	NO

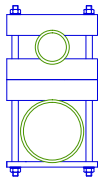


ARQIVA (ANGLIAN WATER)
A1 OMNI ANTENNA
AT 13.45m MEAN



ARQIVA (ANGLIAN WATER)
A2 GPS MODULE
AT 12.00m

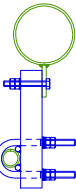

TOWER PLAN AT 13.45m


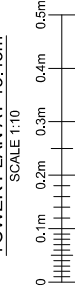


TOWER PLAN AT 12.00m

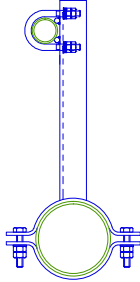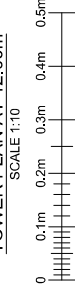

ARQIVA (ANGLIAN WATER)
A3 OMNI ANTENNA
AT 4.19m

TOWER PLAN AT 4.19m

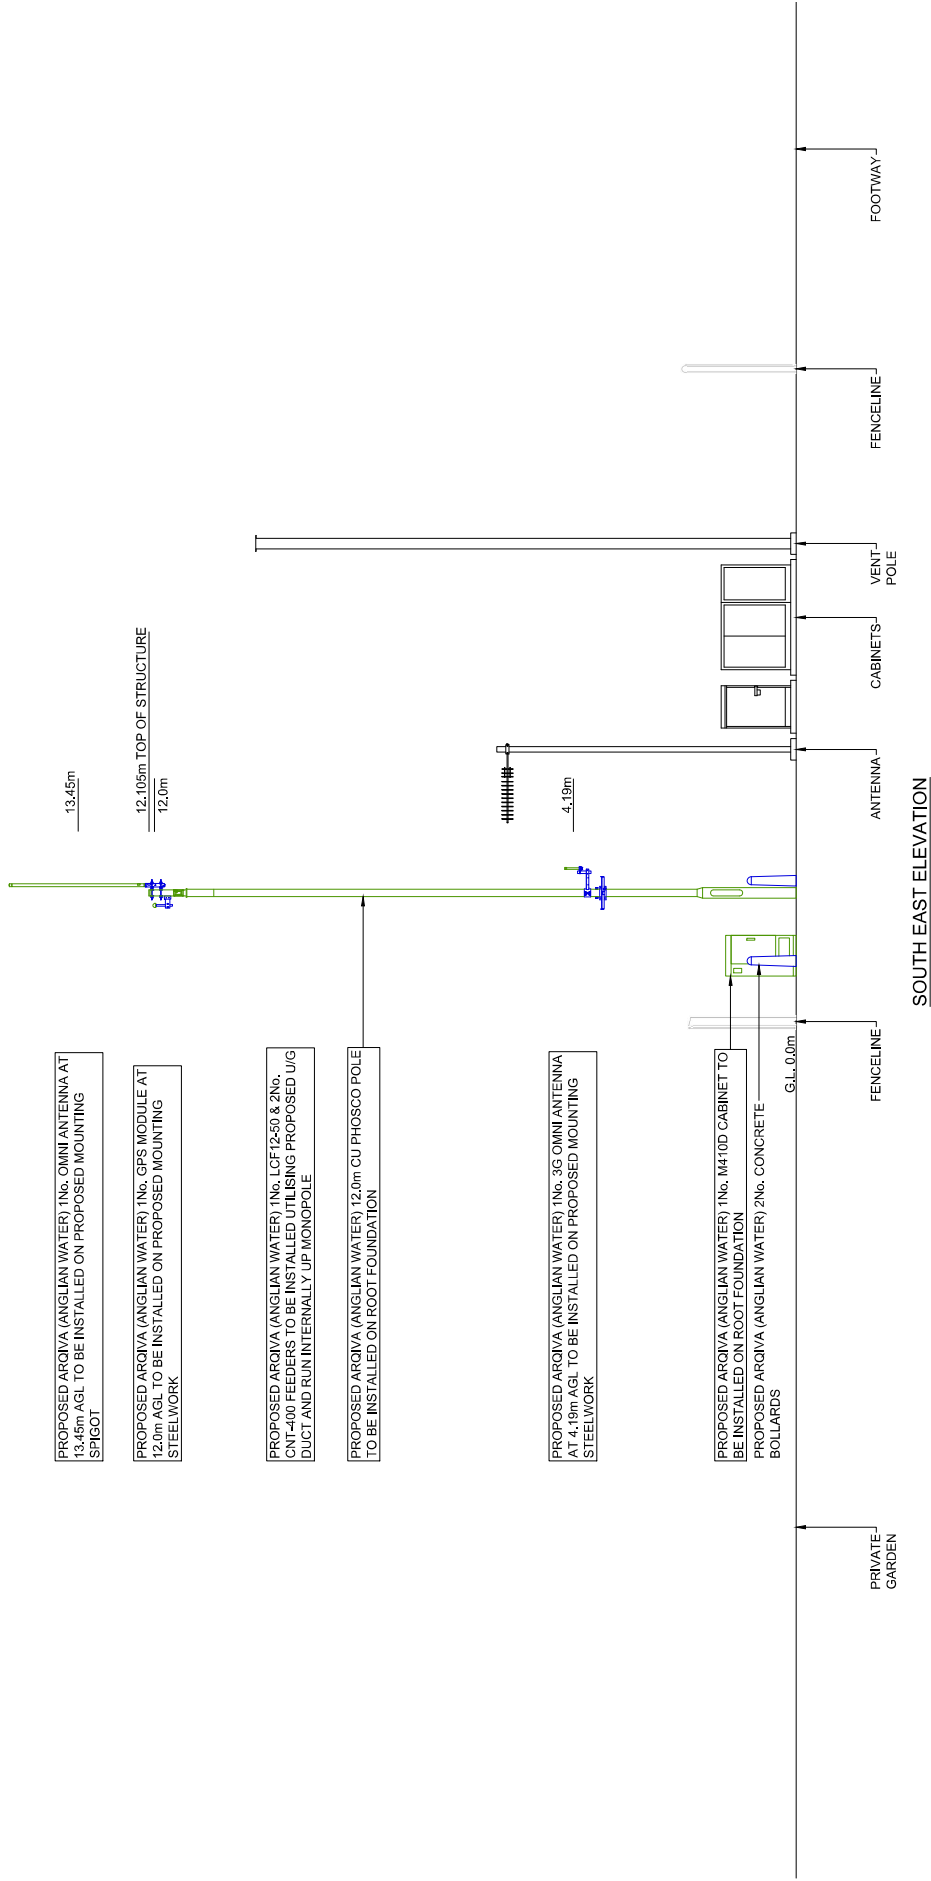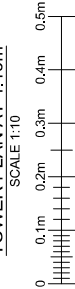

© Arqiva
All rights reserved. No part of this publication may be reproduced, stored in a retrieval system, or transmitted, in any form or by any means, electronic, mechanical, photocopying, recording, or otherwise, without the prior written consent of the Company.

NOTES
OTHER USERS PROPOSALS
FURT DETAILS SHOWN AS
ARE INDICATIVE OF OTHER USERS
PROPOSALS WHICH MAY BE THE
SUBJECT OF SEPARATE
APPLICATIONS

PROJECT: 12341011	
CELL No:	ANW_PE146
PROJECT:	
PROJECT:	
PROJECT:	
3	PLANNING DRAWING 27/08/26 MHP/MHP
2	RECORD UPDATE 06/09/26 AD KML
1	SITE RECORD 28/07/26 AD KML
ISS	REVISION DATE DRN APP

arqiva

Crowley Court, Winchester, Hampshire, SO21 2QA
card.services@arqiva.com

SITE No.	326564
SUTTON BRIDGE BSP	
BRIDGE ROAD	
SUTTON BRIDGE	
SOUTH HOLLAND	
LINCOLNSHIRE	
PE12 9SG	
NGR	TF 47077 21559
OS GRID	547077 321559
TITLE	
ELEVATION	
PROPOSED	
ARQIVA (ANGLIAN WATER)	
SCALE	1:100
DRAWN	AD
APPROVED	WHP
DRAWING No.	SHEET 1 OF 1
REV.	3