
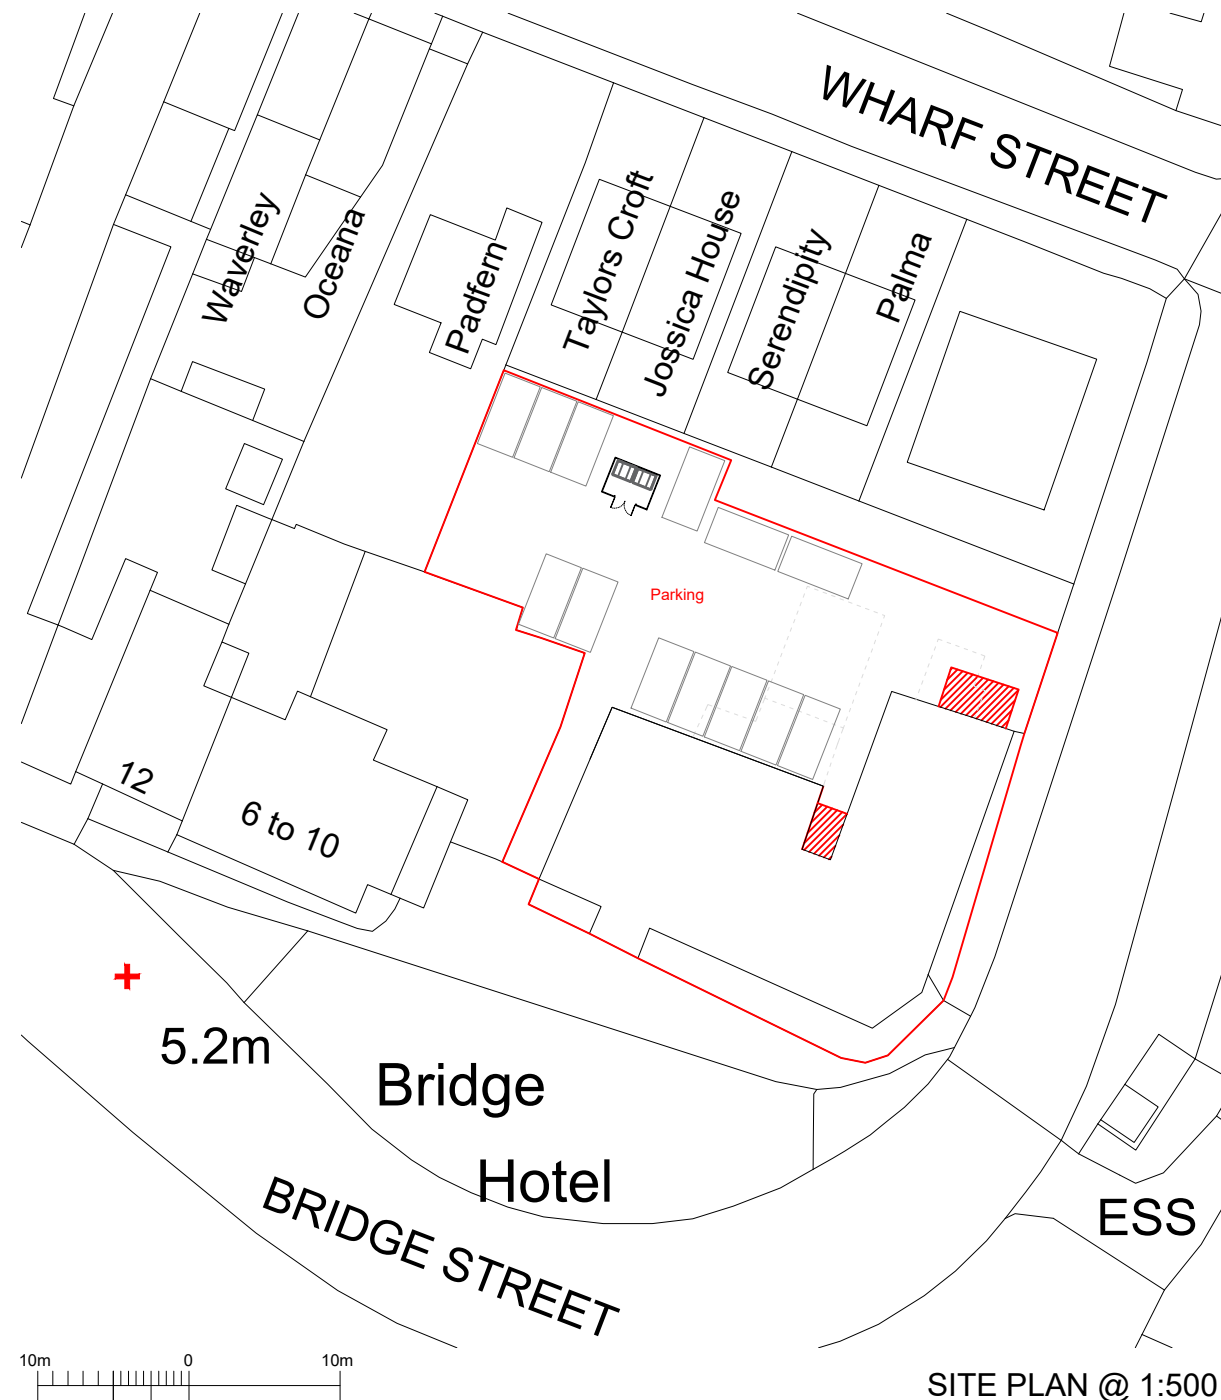


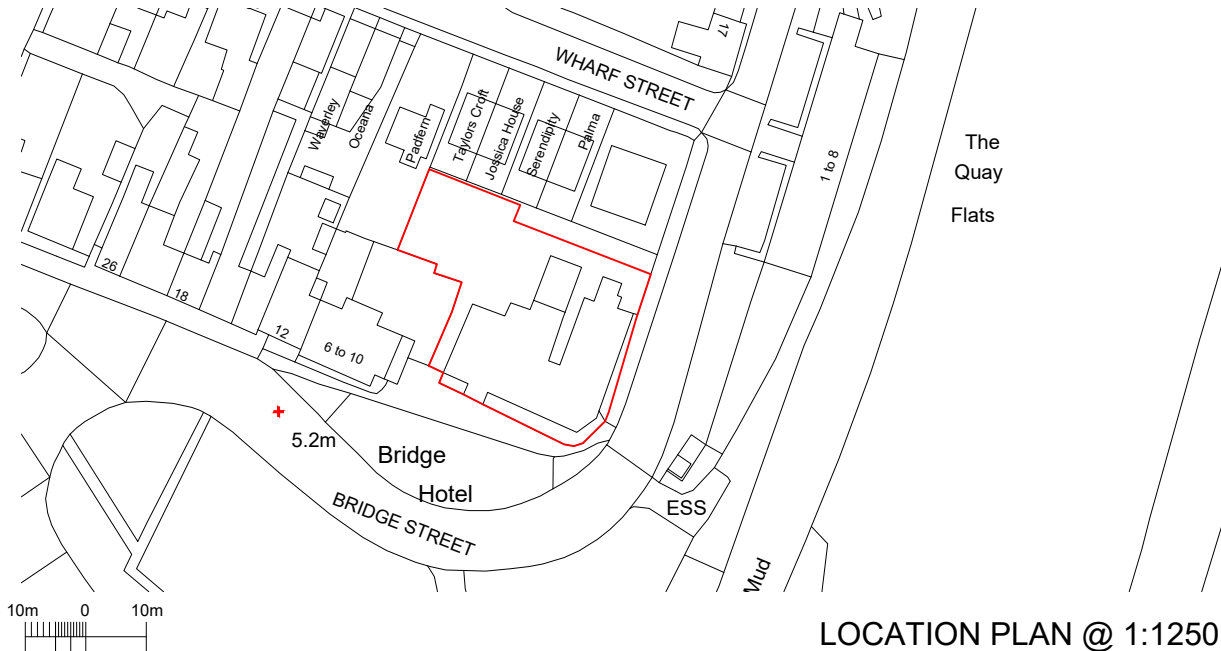

JOB TITLE :  
4 Bridge Rd,  
Sutton Bridge,  
Spalding  
PE12 9UA

DWG TITLE :  
Location and Site  
Plan

DWG. NO. :  
723-01-A

SCALE :  
As shown @ A4  
Do not scale from drawing

DATE :  
29/09/2026

STATUS :  
PLANNING

DRAWN BY : RM CHECKED BY : JC

© CLAYTON ARCHITECTURE LIMITED.  
Tel: 01743 556945 E: joe@claytonarchitecture.co.uk