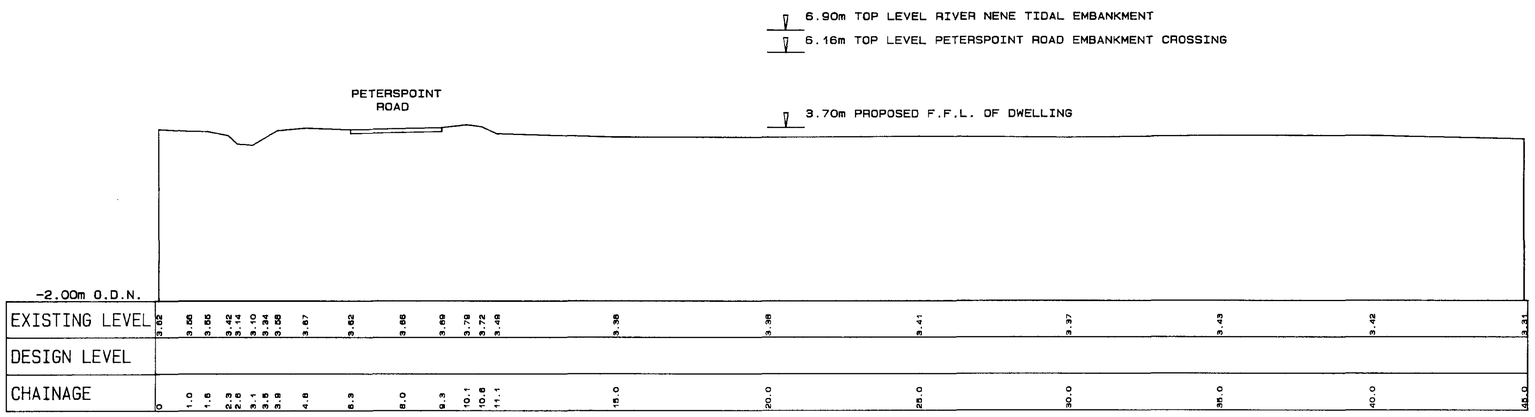


CROSS SECTION

SOUTH [illegible] DC
HOUSING [illegible]
13 DEC 2001
Ref:

SCALES: -


CROSS SECTION 1: 100

SOUTH HOLLAND INTERNAL DRAINAGE BOARD

CROSS SECTION ACROSS PETERSPOINT ROAD

AND PROPOSED SITE OF NEW SLUICE KEEPER'S DWELLING.

DRWG No. DWELL-1	DRAWN BY KV	ENGINEER'S OFFICE, "MARSH REEVES", FOXES LOWE ROAD, HOLBEACH, SPALDING. TEL.01406 424933
SCALES	AS NOTED	
DATE 10 DEC 2001	LEVEL BOOKS SPH58	
SURVEY DATE 18 OCTOBER 2001		

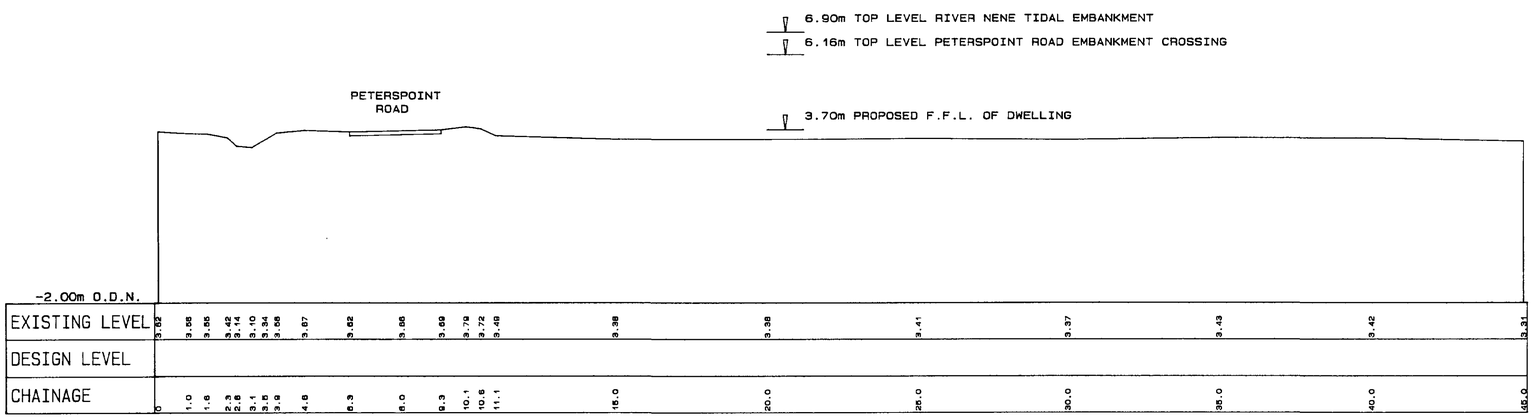

CROSS SECTION

13 DEC 2001
Ref:

SCALES: –

CROSS SECTION 1: 100

SOUTH HOLLAND INTERNAL DRAINAGE BOARD

CROSS SECTION ACROSS PETERSPOINT ROAD

AND PROPOSED SITE OF NEW SLUICE KEEPER'S DWELLING.

DRWG No. DWELL-1	DRAWN BY KV	ENGINEER'S OFFICE, "MARSH REEVES", FOXES LOWE ROAD, HOLBEACH, SPALDING. TEL.01406 424933
SCALES	AS NOTED	
DATE 10 DEC 2001	LEVEL BOOKS SPH58	
SURVEY DATE 18 OCTOBER 2001		